Vol 6 page 2

RECORD OF SURVEY

IN THE UNINCORPORATED TERRITORY OF THE COUNTY OF MONO,
STATE OF CALIFORNIA

BEING A SURVEY OF THE NE 1/4 OF THE NE 1/4 OF SECTION 20, AND A PORTION OF LOT 3, AND A PORTION OF THE SE 1/4 OF THE SE 1/4 OF SECTION 17, TOWNSHIP 2 SOUTH, RANGE 26 EAST, MOUNT DIABLO BASE AND MERIDIAN

SEPTEMBER 1968 — WALSH-FORKERT CIVIL ENGINEERS, INC. — SCALE: 1" = 400'

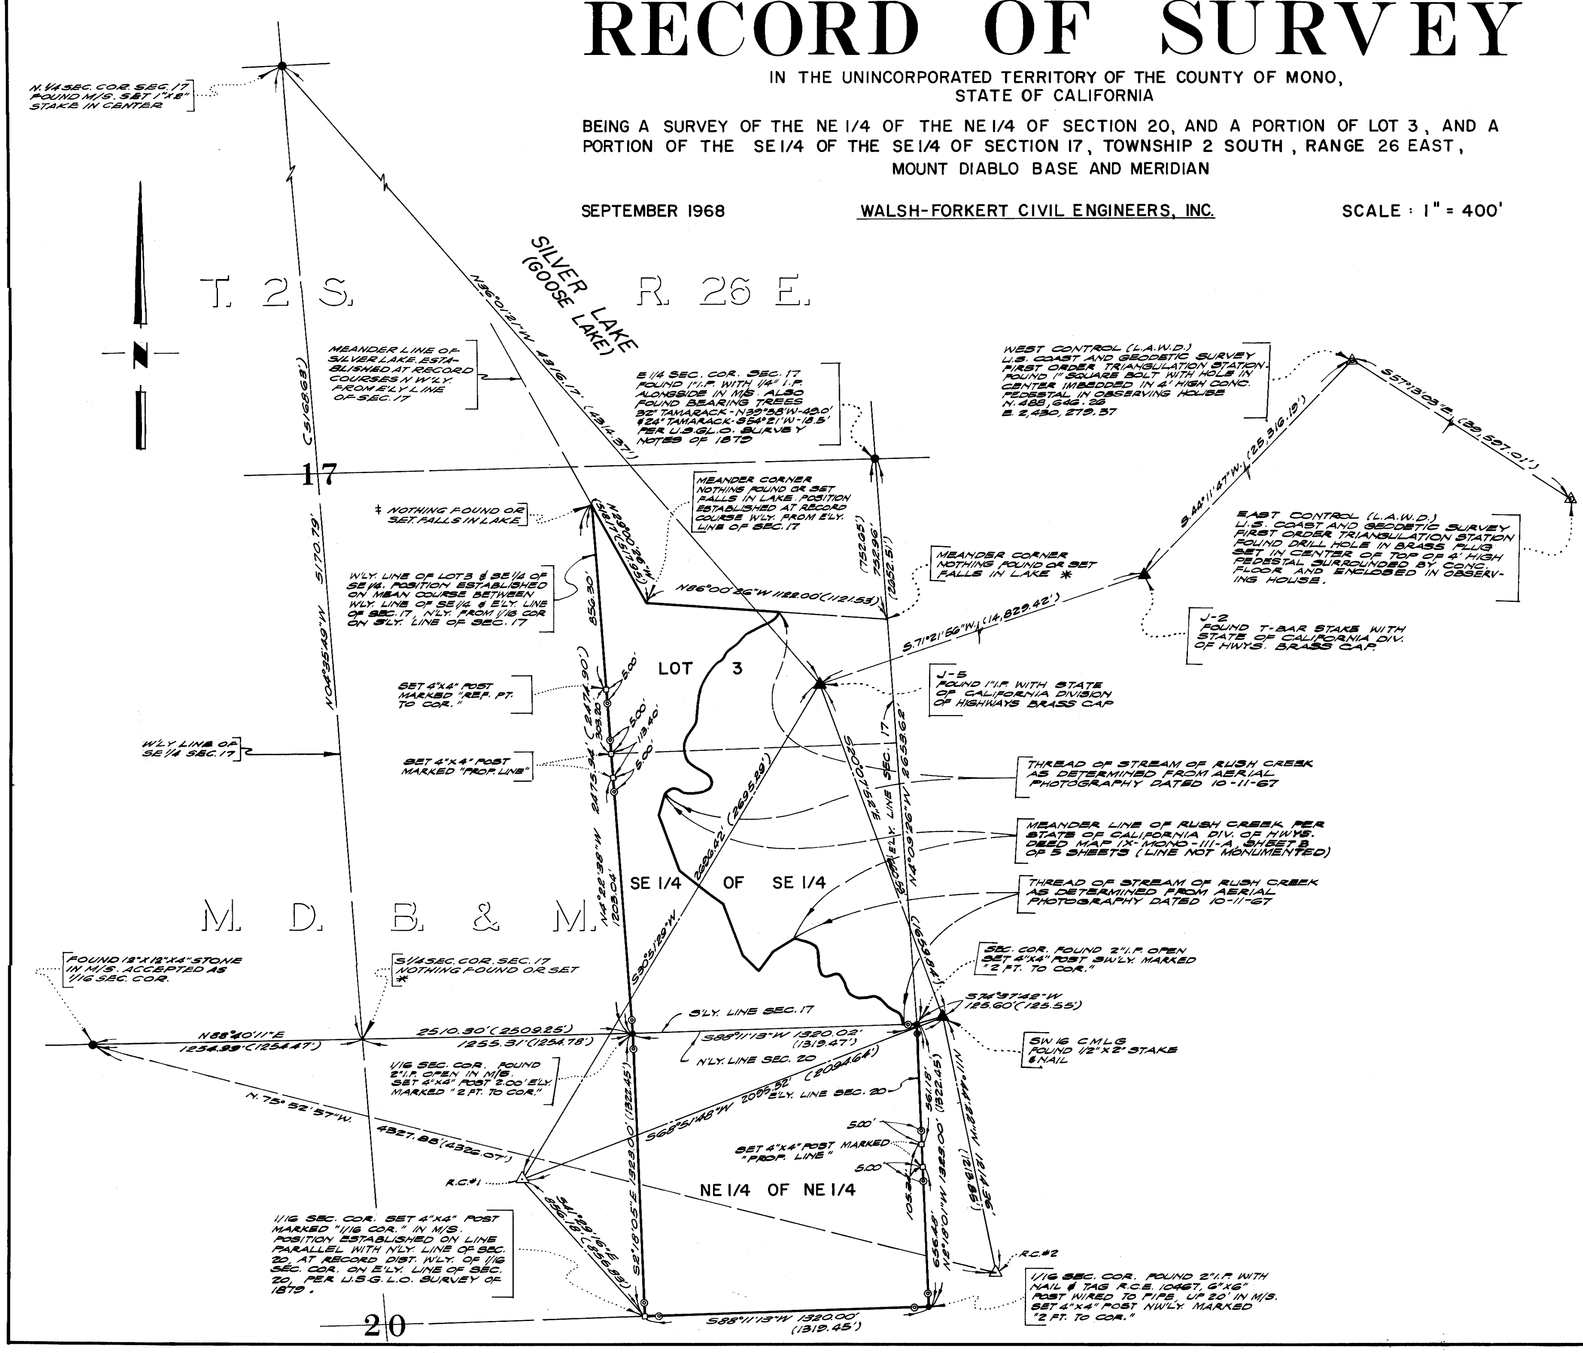

SHEET 1 OF 1 SHEET

FILED FOR RECORD THIS 7th DAY OF Oct., 1968 AT 1:50 P.M. IN BOOK 6 OF Maps AT PAGE 2, AT THE REQUEST OF Southern Calif. Edison Co.

Anne M. Stebbins
COUNTY RECORDER

SURVEYOR'S CERTIFICATE

THIS MAP CORRECTLY REPRESENTS A SURVEY MADE BY ME OR UNDER MY DIRECTION IN CONFORMANCE WITH THE REQUIREMENTS OF THE LAND SURVEYORS ACT AT THE REQUEST OF THE SOUTHERN CALIFORNIA EDISON COMPANY IN AUGUST, 1968.

REGISTERED CIVIL ENGINEER No. 7811

COUNTY SURVEYOR'S CERTIFICATE

THIS MAP HAS BEEN EXAMINED FOR CONFORMANCE WITH THE REQUIREMENTS OF THE LAND SURVEYORS ACT THIS _____ DAY OF _____, 19__.

COUNTY SURVEYOR

I CERTIFY THAT THIS RECORD OF SURVEY IS NOT A SUBDIVISION AS DEFINED IN SECTION 11535 OF THE SUBDIVISION MAP ACT BECAUSE THE PROPERTY INVOLVED IS NOT SURVEYED FOR THE PURPOSE OF LAND SUBDIVISION. THIS SURVEY IS MADE FOR THE PURPOSE OF SHOWING PARCELS OF LAND HELD IN FEE TITLE BY SOUTHERN CALIFORNIA EDISON COMPANY. DATED 3-27-68

Clifford A. Forkert
CLIFFORD A. FORKERT, R.C.E. No. 7811

BASIS OF BEARINGS

THE BEARING OF S57°13'03"E IS THE ZONE 3 GRID BEARING BETWEEN U.S. COAST AND GEODETIC SURVEY FIRST ORDER TRIANGULATION STATIONS "WEST CONTROL (L.A.W.D.)" AND "EAST CONTROL (L.A.W.D.)" AND WAS USED AS THE BASIS OF BEARINGS FOR THIS SURVEY.

BEARINGS, DISTANCES AND COORDINATES ARE IN TERMS OF THE CALIFORNIA STATE COORDINATE SYSTEM ZONE 3, BASED LOCALLY ON THE U.S. COAST AND GEODETIC SURVEY FIRST ORDER TRIANGULATION STATIONS "WEST CONTROL (L.A.W.D.)" AND "EAST CONTROL (L.A.W.D.)"

LEGEND

- ● DENOTES MONUMENT FOUND AS NOTED.
- ▫ DENOTES 4"x4" REDWOOD POST 4' LONG WITH METAL TAG STAMPED "R.C.E. 7811". SET 2' IN GROUND AT PROPERTY CORNER, UNLESS OTHERWISE NOTED.
- ◉ DENOTES 2" IRON PIPE WITH BRASS CAP STAMPED "S.C.E. CO. R.C.E. 7811". SET FLUSH 5.00' FROM PROPERTY CORNER ALONG PROPERTY LINE, UNLESS OTHERWISE NOTED.
- M/S DENOTES MOUND OF STONE.
- I.P. DENOTES IRON PIPE.
- (100.00) DENOTES GRID DISTANCE.
- 100.00 DENOTES GROUND DISTANCE.
- * DENOTES POSITION ESTABLISHED BY SINGLE PROPORTIONATE MEASUREMENT.
- ‡ DENOTES POSITION ESTABLISHED BY INTERSECTION.

CONTROL MONUMENTS

- ▲ DENOTES MONUMENT FOUND AS NOTED.
- △ DENOTES 2" I.P. WITH SOUTHERN CALIFORNIA EDISON COMPANY BRASS CAP, UNLESS OTHERWISE NOTED.
- ◬ DENOTES U.S. COAST AND GEODETIC SURVEY TRIANGULATION STATION, FOUND AS NOTED.

JFC