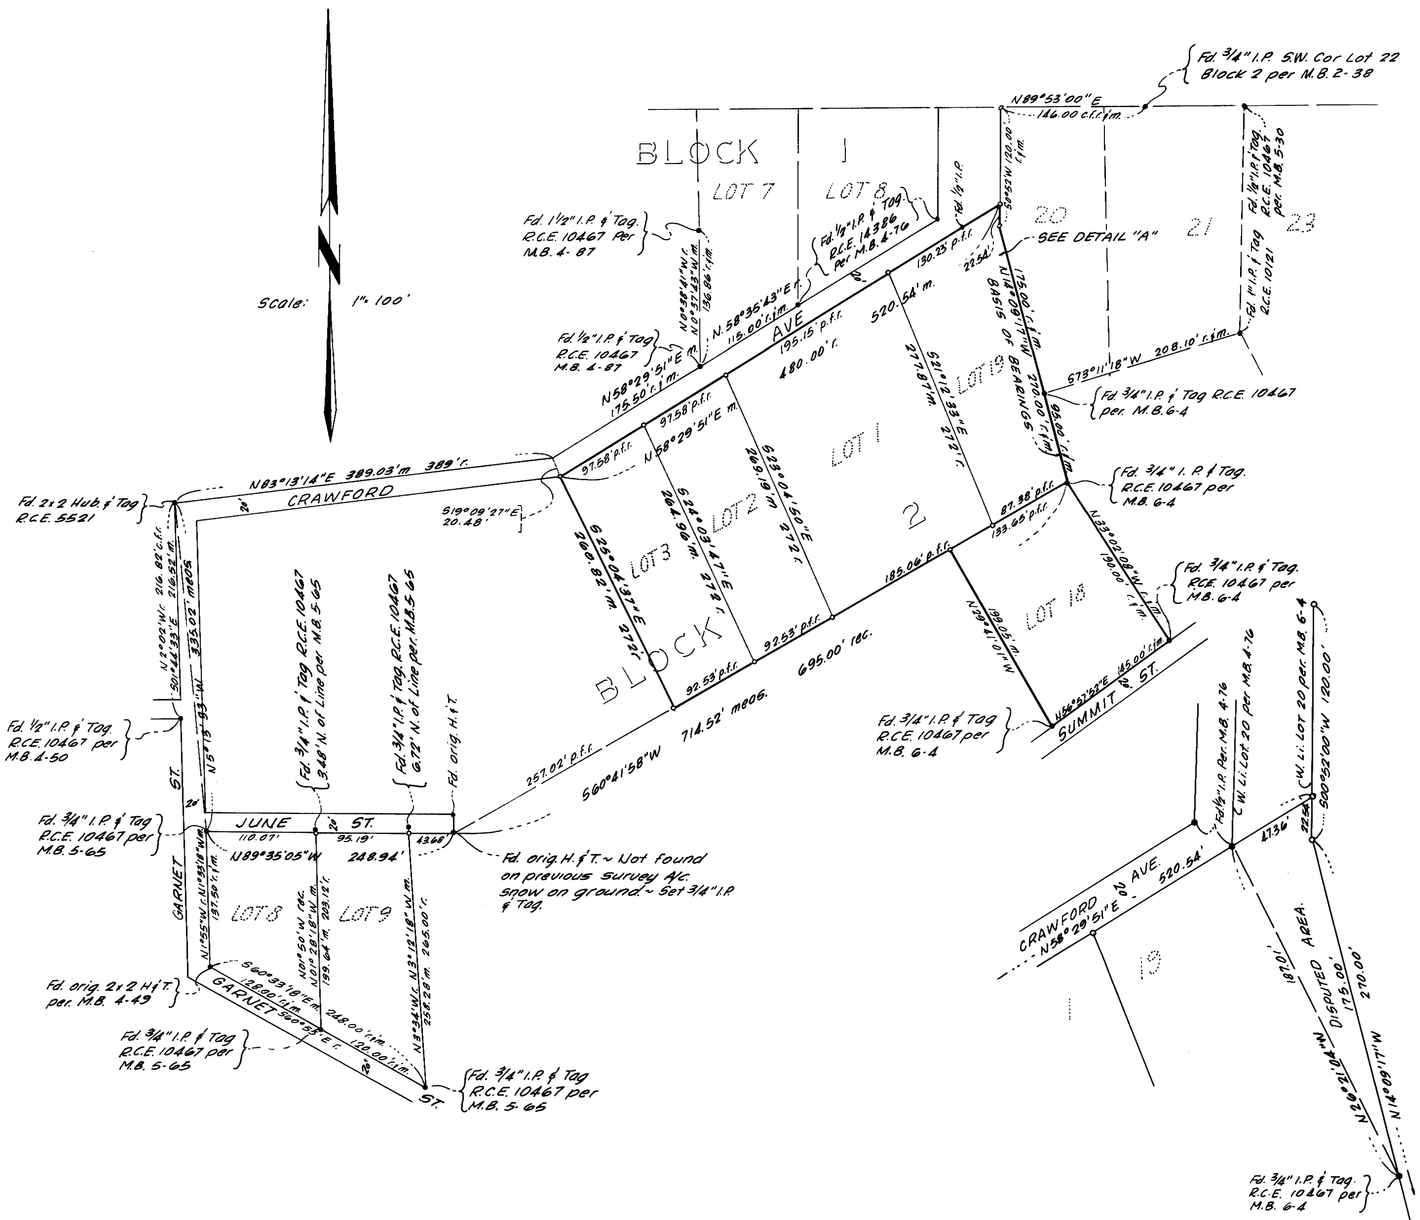

DETAIL "A"

Scale: 1" = 50'

NOTE:

In Map Book 4 Page 76 the entire surplus in the tract north line is assigned to LOT 20: 141.41 feet compared with original tract record of 105 feet. Using the record distance of 146 feet between the S.W. corner of LOT 22 and the N.W. Corner of LOT 20 results in a disputed area between LOTS 19 and 20 as shown above.

SURVEYOR'S CERTIFICATE

This map correctly represents a survey made under my direction in conformance with the requirements of Chapter 15 of Division 3 of the Business and Professions Code in November, 1968 at the request of Abby Pressey.

Gordon C. Holmes

Gordon C. Holmes R.C.E. 10467

COUNTY SURVEYOR'S CERTIFICATE

I have examined this map for conformance with the requirements of Chapter 15 of Division 3 of the Business and Professions Code this _____ day of _____, 1968.

_____

County Surveyor

2333

COUNTY RECORDER'S CERTIFICATE

Filed for record this 14th day of January, 1969 at 1:05 P. M. in Book 6 of Maps at Page 20 at the request of Gordon C. Holmes.

Anna M. Webb

County Recorder

BASIS OF BEARINGS

The bearing of N 14°09'17"W of the east line of LOT 19 of Block 2 of Mammoth Camp Tract No 2 per M.B. 6-4 was used as the basis of bearings shown on this map.

MONUMENT NOTE

● Indicates a found point as noted.

○ Indicates a 3/4" I.P. & Tag set.

RECORD OF SURVEY

LOTS 1, 2, 3, 8, 9, 18 AND 19 OF BLOCK 2 OF MAMMOTH CAMP TRACT No 2 IN THE COUNTY OF MONO, STATE OF CALIFORNIA ~

GORDON C. HOLMES
R.C.E. 10467

OCTOBER, 1968
SCALE 1" = 100'

SHEET 1 OF 1 SHEET