Vol 6 Pg 27

RECORD OF SURVEY

OF A PORTION OF THE N.E. 1/4 OF SECTION 12, T.4S., R.32E., M.D.M.
IN THE COUNTY OF MONO, STATE OF CALIFORNIA

ARROWHEAD ENGINEERING CORPORATION

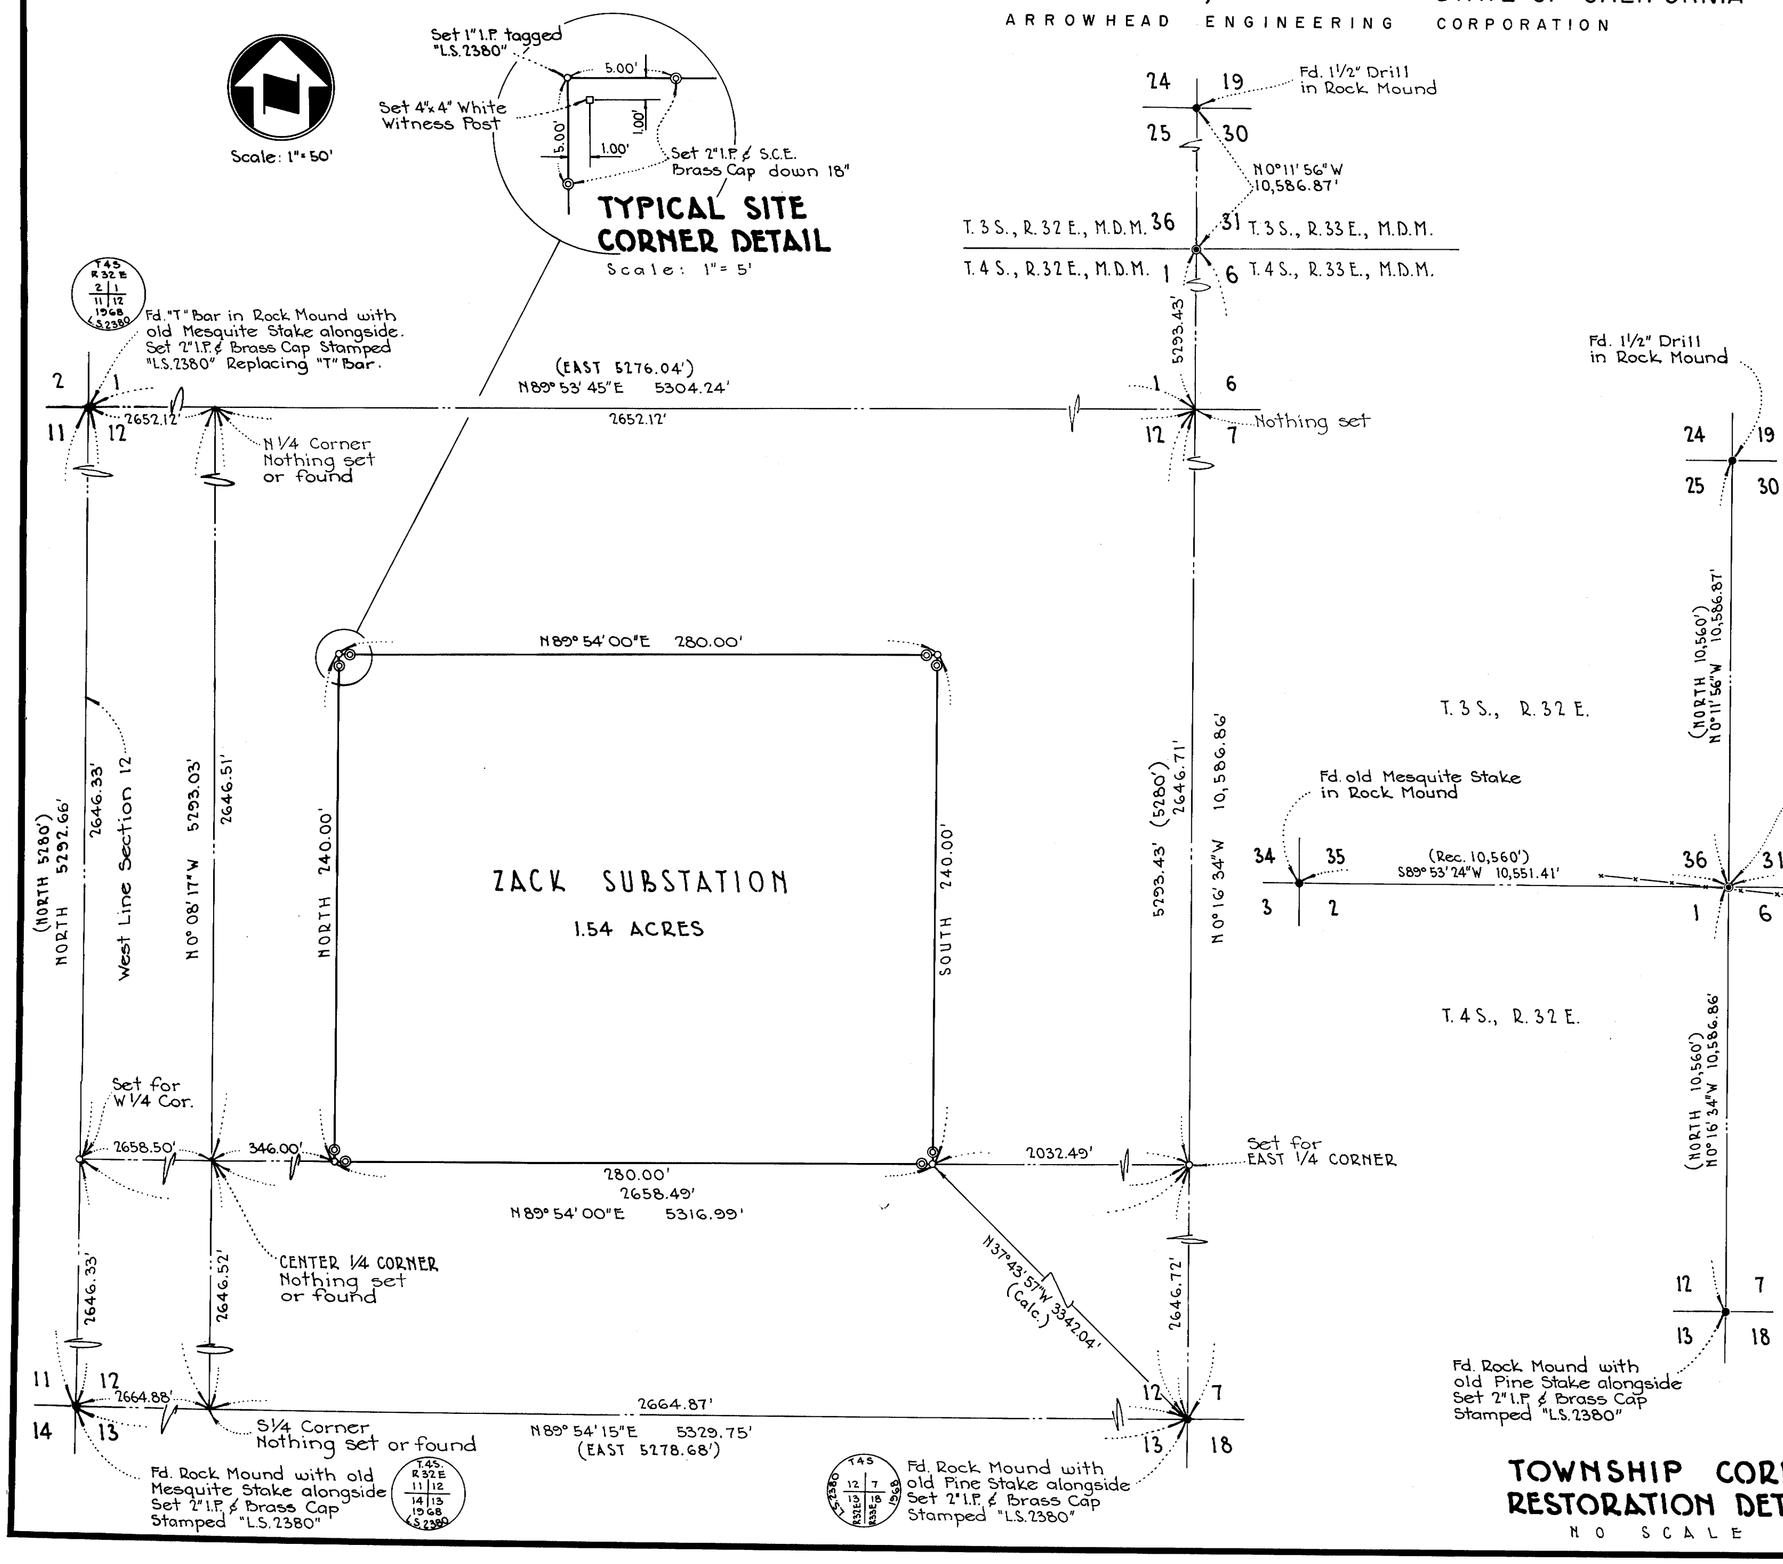

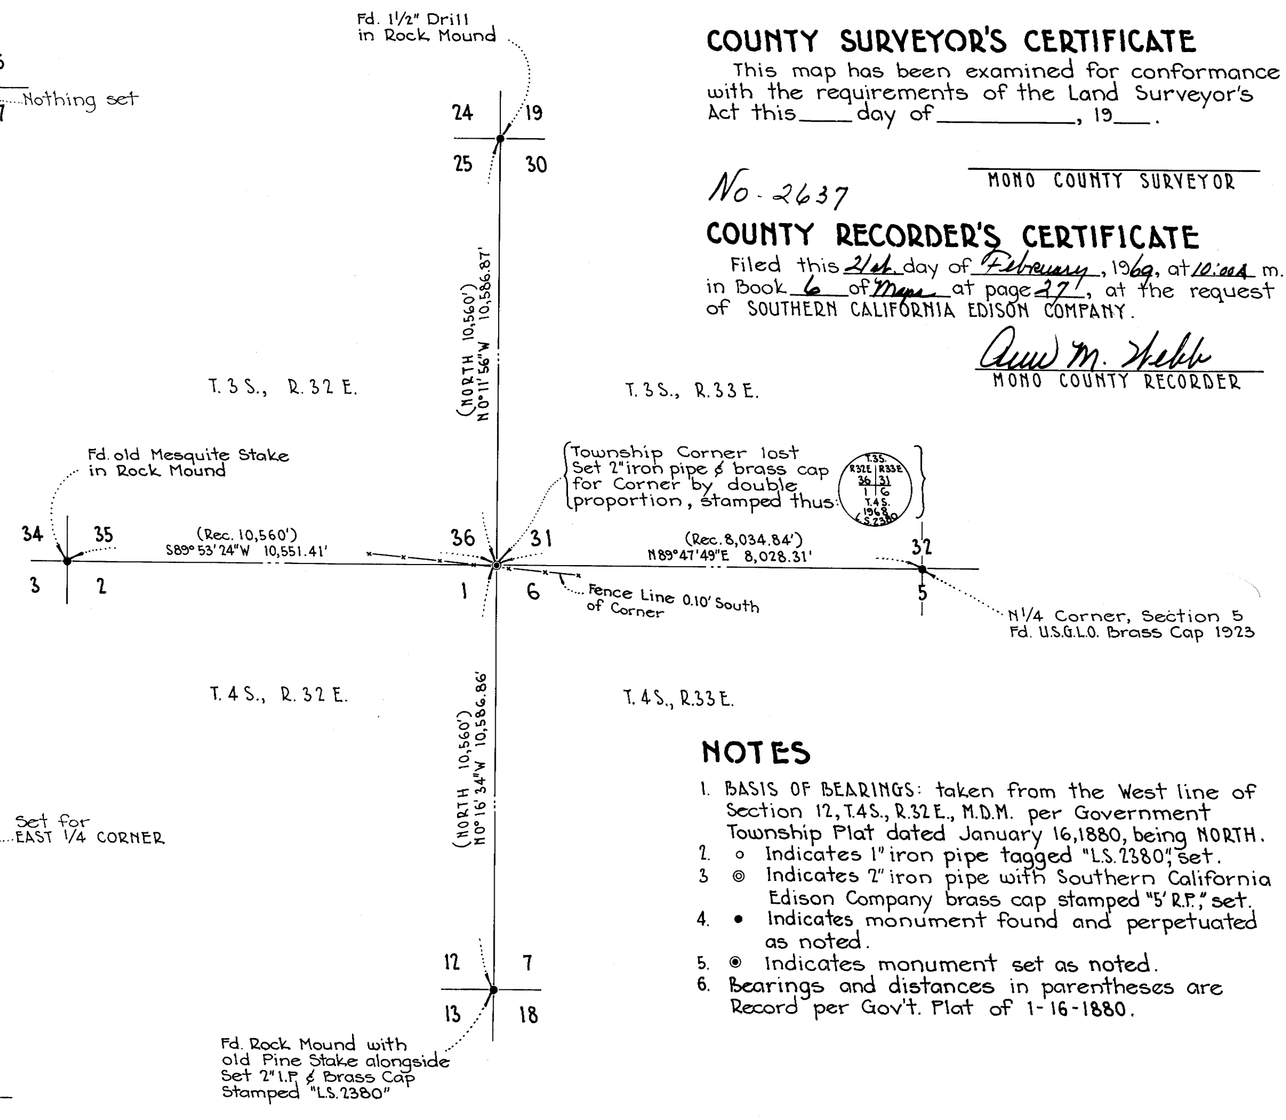

TOWNSHIP CORNER RESTORATION DETAIL

NO SCALE

SURVEYOR'S CERTIFICATE

This map correctly represents a survey made under my direction in conformance with the requirements of the Land Surveyor's Act at the request of SOUTHERN CALIFORNIA EDISON COMPANY in October, 1968.

Arthur J. Nelson
LICENSED LAND SURVEYOR #2380

COUNTY SURVEYOR'S CERTIFICATE

This map has been examined for conformance with the requirements of the Land Surveyor's Act this ____ day of _____, 19___.

No. 2637
MONO COUNTY SURVEYOR

COUNTY RECORDER'S CERTIFICATE

Filed this 21st day of February, 1969, at 10:00 A m. in Book 6 of Maps at page 27, at the request of SOUTHERN CALIFORNIA EDISON COMPANY.

Anna M. Webb
MONO COUNTY RECORDER

NOTES

1. BASIS OF BEARINGS: taken from the West line of Section 12, T.4S., R.32E., M.D.M. per Government Township Plat dated January 16, 1880, being NORTH.
2. ○ Indicates 1" iron pipe tagged "L.S. 2380", set.
3. ◎ Indicates 2" iron pipe with Southern California Edison Company brass cap stamped "5' R.P.", set.
4. • Indicates monument found and perpetuated as noted.
5. ⊙ Indicates monument set as noted.
6. Bearings and distances in parentheses are Record per Gov't. Plat of 1-16-1880.