Vol 6 pg. 30

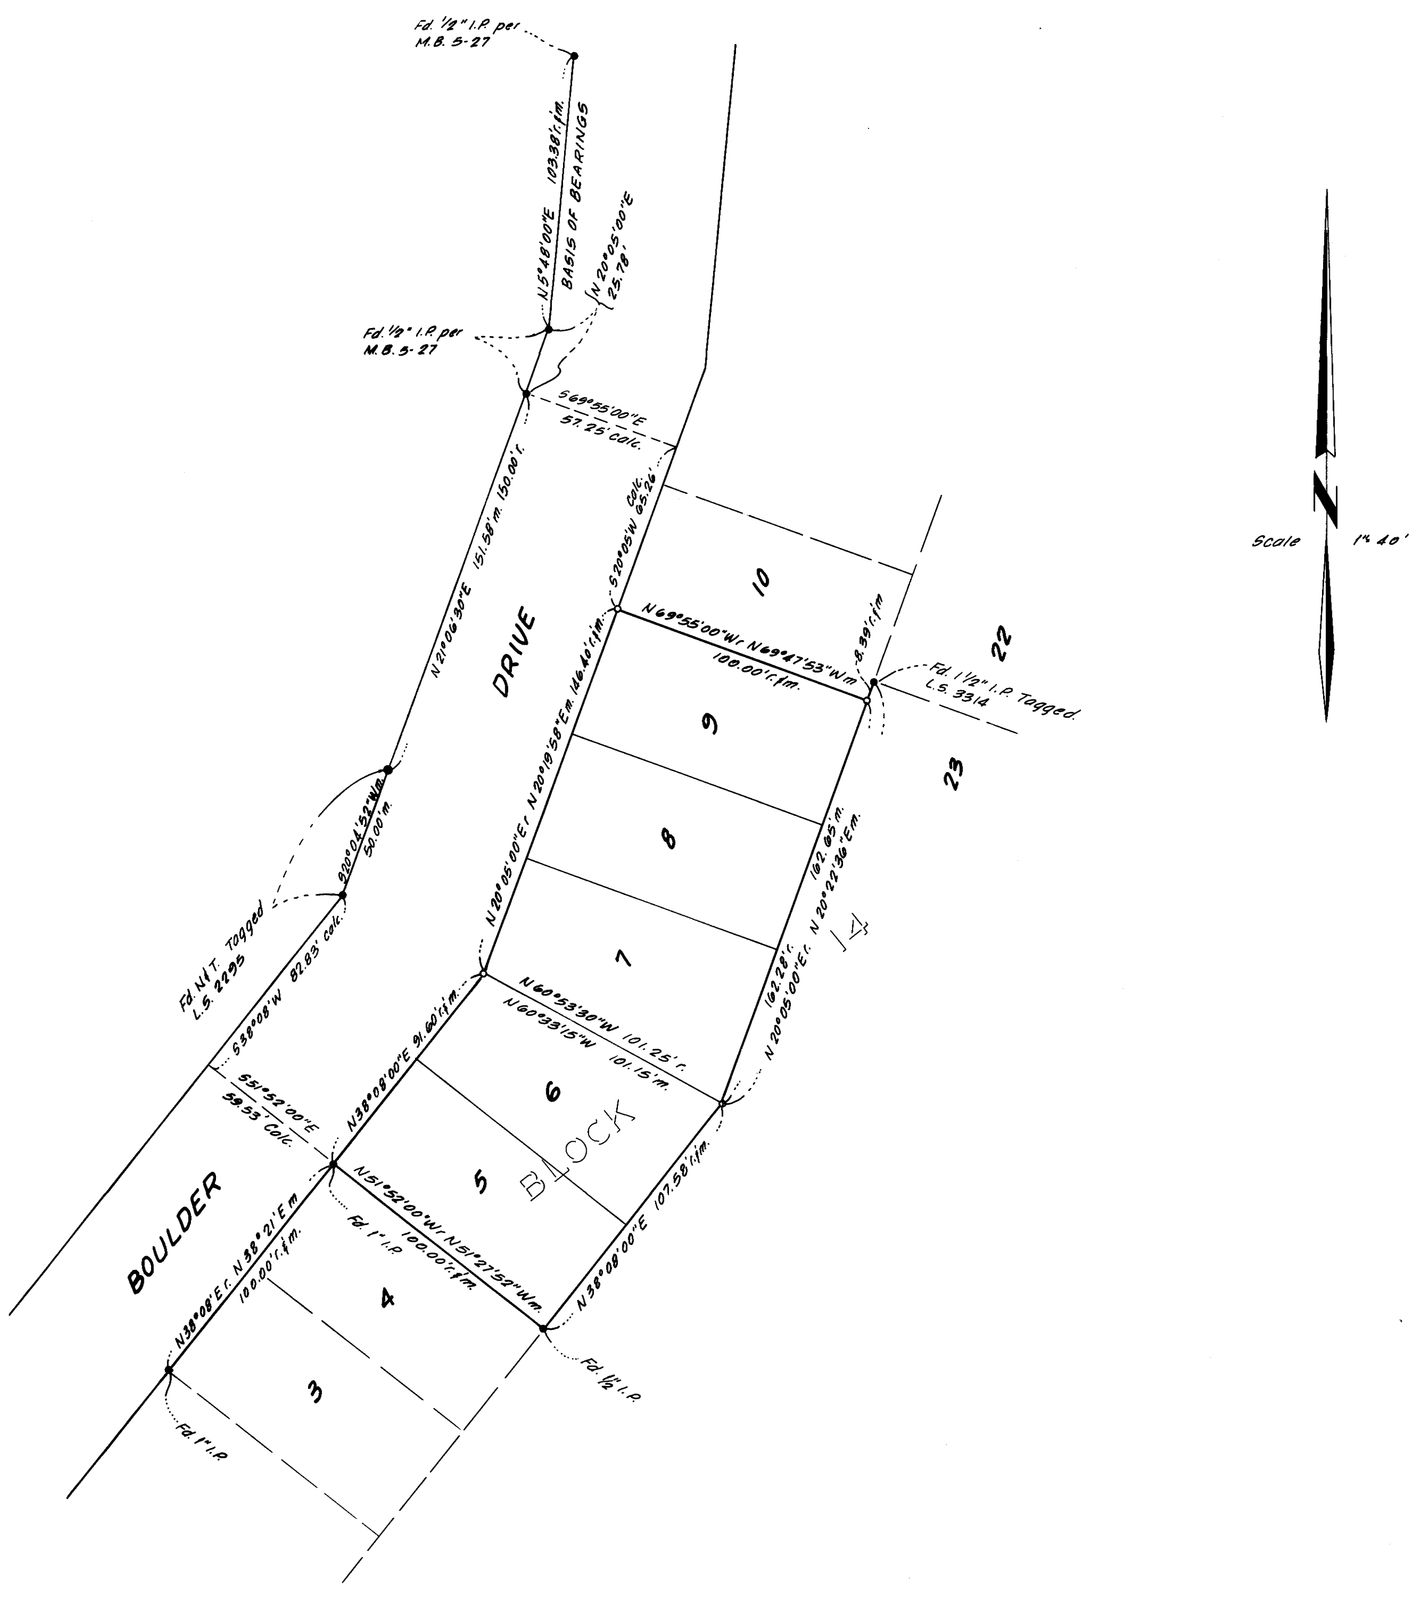

SURVEYOR'S CERTIFICATE

This map correctly represents a survey made under my direction in conformance with the requirements of Chapter 15 of Division 3 of the Business and Professions Code in December, 1968 at the request of Tom Clements.

Gordon C. Holmes

Gordon C. Holmes R.C.E. 10467

COUNTY SURVEYOR'S CERTIFICATE

I have examined this map for conformance with the requirements of Chapter 15 of Division 3 of the Business and Professions Code this ___ day of _____, 196_.

_____
County Surveyor

2792

COUNTY RECORDER'S CERTIFICATE

Filed for record this 4th day of March 1969 at 9:05 A.M. in Book 6 of Maps at Page 30 at the request of Gordon C. Holmes

Ann M. Hebb

County Recorder

BASIS OF BEARINGS

The record bearing of N 5°48'00"E of the east line of Lots 29, 30 and 31 of Block 6 of Silver Lake Pines Tract No 1 as shown on Record of Survey M.B. 5-27 was used as the basis of bearings shown on this map.

MONUMENT NOTE

- ● indicates a found monument as noted.
- ○ indicates a 3/4" I.P. & Tag set.

RECORD OF SURVEY

OF LOTS 5 TO 9 INCLUSIVE OF BLOCK 14 OF SILVER LAKE PINES TRACT No 1, BEING A PORTION OF THE NORTH HALF OF THE NW 1/4 OF SECTION 14, T 25, R 26 E, M.D.M., COUNTY OF MONO, STATE OF CALIFORNIA

GORDON C. HOLMES
RCE 10467

DECEMBER, 1968
SCALE 1" = 40'

9-B.L.