Vol 6 pg 31

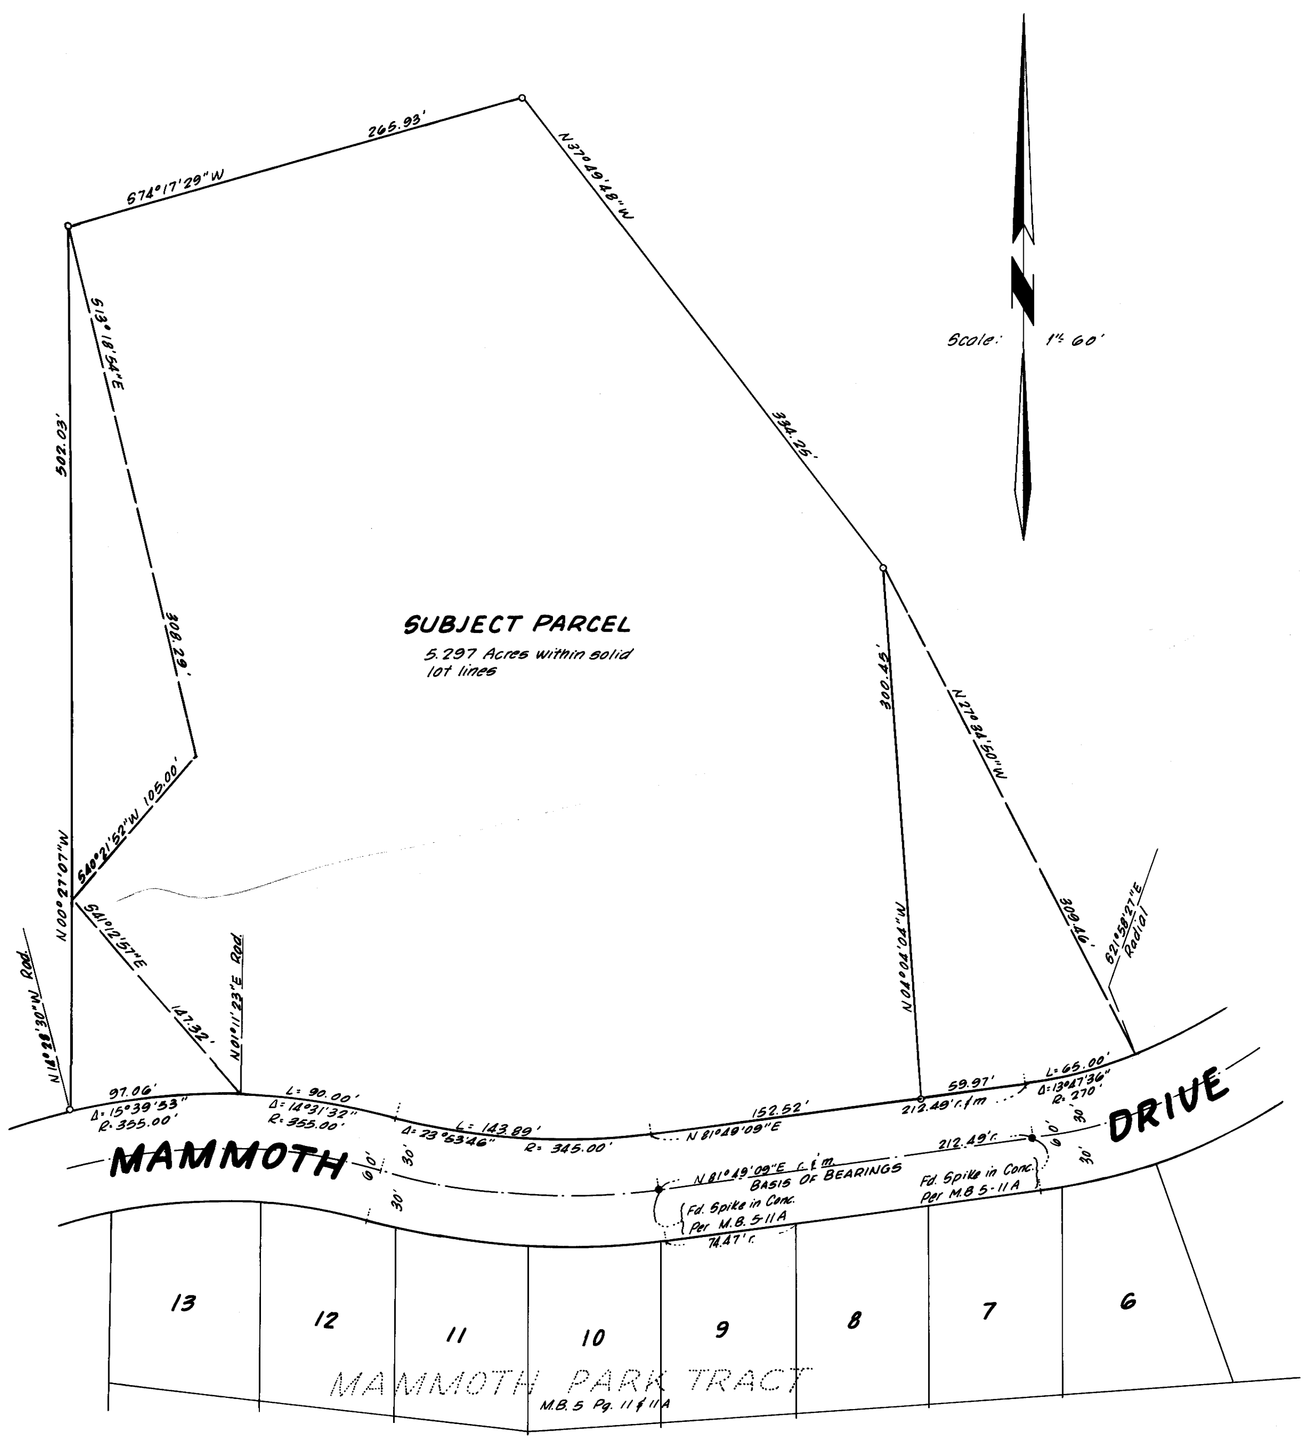

Surveyor's Certificate

This map correctly represents a survey made under my direction in conformance with the requirements of Chapter 15 of Division 3 of the Business and Professions Code in December, 1968, at the request of Security Pacific National Bank.

Gordon C. Holmes

Gordon C. Holmes, R.C.E. 10467

County Surveyor's Certificate

I have examined this map for conformance with the requirements of Chapter 15 of Division 3 of the Business and Professions Code this ___ day of _____ 196_.

_____
County Surveyor

2793

County Recorder's Certificate

Filed for record this 4th day of March 1969 at 9:05 A. M. in Book 6 of Maps at Page 31 at the request of Gordon C. Holmes.

Anna M. Webb
County Surveyor

Basis Of Bearings

The bearing of N81°49'09"E of the tangent portion of the centerline of Mammoth Drive having a length of 212.49' as shown on M.B. 5-11A was used as the basis of bearings shown on this map.

Monument Note

- ● Indicates a found point as noted
- ○ Indicates a 3/4" I.P. set to be set prior to June 1, 1969 the points are inaccessable at this time due to snow

NOTE:
This map is not a Land Division Map but represents a division of a previously undivided interest in the parcel shown on Mono County Assessors Book 22 Page 020 as Parcel 14.

RECORD OF SURVEY

OF A PORTION OF THE NORTHEAST QUARTER OF THE SOUTHEAST QUARTER OF SECTION 14, TOWNSHIP 4 SOUTH, RANGE 27 EAST, M.D.M., IN THE COUNTY OF MONO, STATE OF CALIF.~

Gordon C. Holmes, R.C.E. 10467
106 South Main Street
Bishop, California

December, 1968

Scale: 1" = 60'

5-8L