Vol 6 page 33

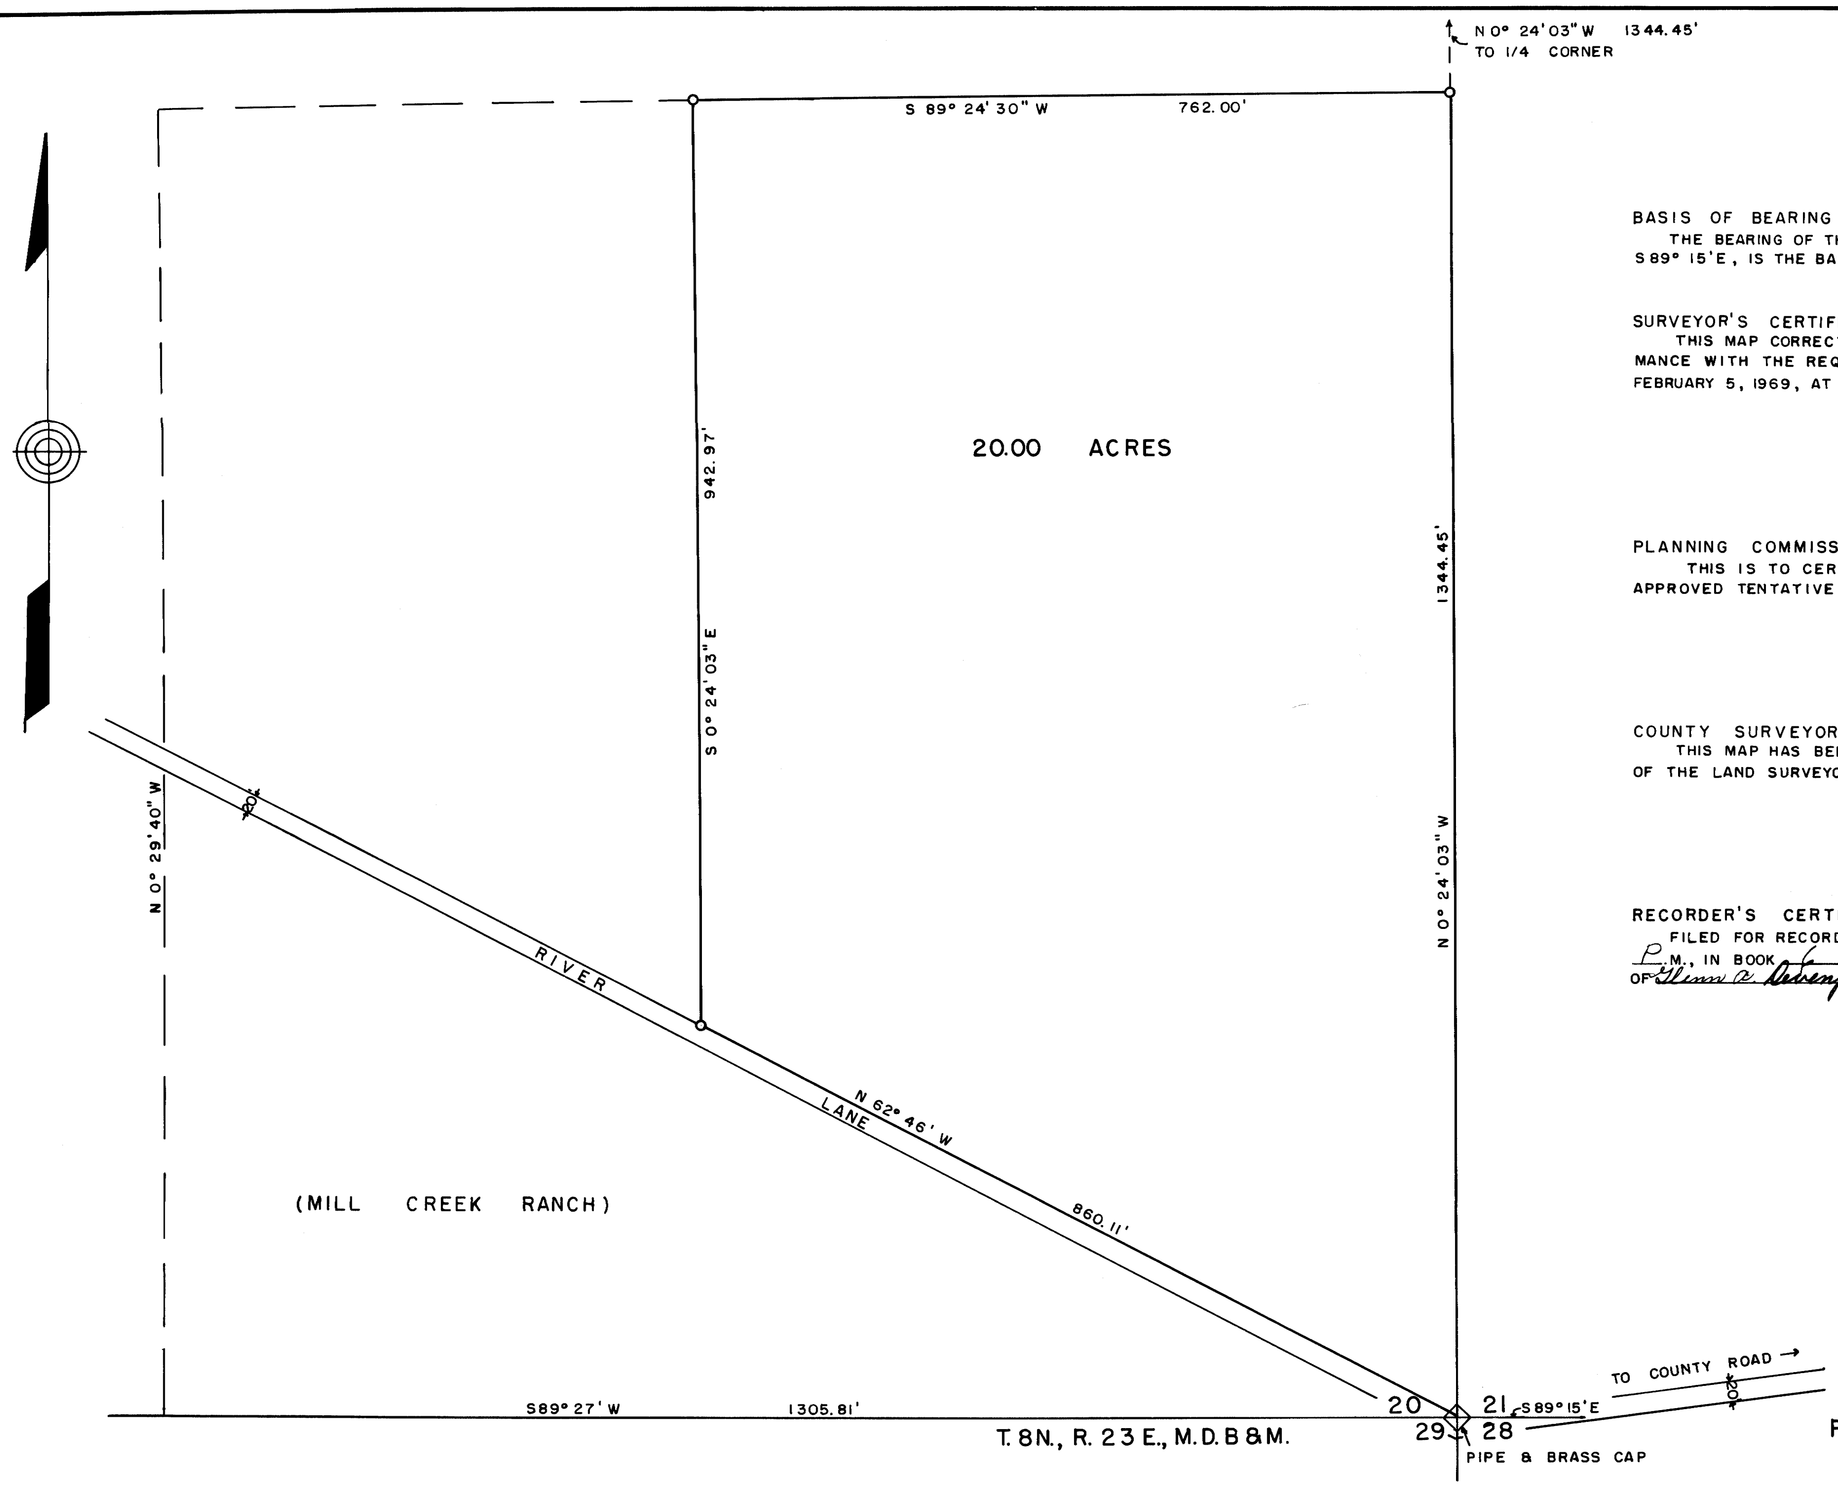

BASIS OF BEARING

THE BEARING OF THE SOUTH LINE OF THE SW1/4 OF SECTION 21, AS S 89° 15'E, IS THE BASIS OF BEARINGS OF THIS SURVEY.

SURVEYOR'S CERTIFICATE

THIS MAP CORRECTLY REPRESENTS A SURVEY MADE BY ME IN CONFORMANCE WITH THE REQUIREMENTS OF THE LAND SURVEYOR'S ACT ON FEBRUARY 5, 1969, AT THE REQUEST OF GLENN A. DEVENPECK.

Walter G. Reid

WALTER G. REID R.C.E. 7522
VIRGINIA CITY, NEVADA

PLANNING COMMISSION'S CERTIFICATE

THIS IS TO CERTIFY THAT THIS PARCEL MAP IS IN ACCORD WITH THE APPROVED TENTATIVE MAP OF THE PARCELS.

MONO COUNTY PLANNING COMMISSION

BY J. E. Bell, Chairman

COUNTY SURVEYOR'S CERTIFICATE

THIS MAP HAS BEEN EXAMINED FOR CONFORMANCE WITH THE REQUIREMENTS OF THE LAND SURVEYOR'S ACT THIS _____ DAY OF _____, 1969.

_____
COUNTY SURVEYOR

2843

RECORDER'S CERTIFICATE

FILED FOR RECORD THIS 12th DAY OF March, 1969, AT 3:00 P.M., IN BOOK 6 OF Maps ON PAGE 33 AT THE REQUEST OF Glenn A. Devenpeck.

Anne M. Webb
COUNTY RECORDER

RECORD OF SURVEY MAP

PARCEL IN SE1/4 SE1/4 SEC. 20

T. 8 N., R. 23 E., M.D.B&M.

MONO COUNTY, CALIFORNIA

SCALE - 1" = 100'

0 25 50 100 200 300 400 500

WALTER G. REID R.C.E. 7522 VIRGINIA CITY, NEVADA