VOL. 6 40

SCALE: 1" = 100'

SHEET 1 OF 1 SHEETS

PARCEL MAP NO.

IN THE COUNTY OF MONO
STATE OF CALIFORNIA

BEING A DIVISION OF A PORTION OF THE NORTHEAST QUARTER OF SECTION 33, TOWNSHIP 3 SOUTH, RANGE 27 EAST, M.D.B.& M..

ENGINEER'S CERTIFICATE:

THIS MAP WAS PREPARED UNDER MY DIRECTION AND WAS COMPILED FROM RECORD DATA IN CONFORMANCE WITH THE REQUIREMENTS OF THE SUBDIVISION MAP ACT AT THE REQUEST OF MAMMOTH SLOPES DEVELOPMENT COMPANY IN JUNE 1969. I HEREBY CERTIFY THAT IT CONFIRMS TO THE APPROVED TENTATIVE MAP AND THE CONDITIONS OF APPROVAL THEREOF; THAT ALL PROVISIONS OF APPLICABLE STATE LAW AND LOCAL ORDINANCES HAVE BEEN COMPLIED WITH.

Donald Miller
DONALD MILLER R.C.E. 15360

BASIS OF BEARINGS:

THE BEARING N.89°21'09"W. OF THE CENTER LINE OF LAKEVIEW BOULEVARD, RECORDED IN BOOK 5, PAGES 111-111D, INCLUSIVE OF MAPS, RECORDS OF MONO COUNTY, WAS TAKEN AS THE BASIS OF BEARINGS SHOWN ON THIS MAP.

DIRECTOR OF PLANNING CERTIFICATE:

THE PLANNING COMMISSION OF THE COUNTY OF MONO, STATE OF CALIFORNIA, DID ON THIS _____ DAY OF _____ 1969, ACKNOWLEDGED THAT THIS MAP IS IN ACCORD WITH THE FILED AND APPROVED TENTATIVE PARCEL MAP.

_____
DIRECTOR OF PLANNING

COUNTY SURVEYOR'S CERTIFICATE:

THIS
THIS MAP HAS BEEN EXAMINED THIS _____ DAY OF _____ 1969, FOR CONFORMANCE WITH THE REQUIREMENTS OF SECTION 11575 OF THE SUBDIVISION MAP ACT.

_____
COUNTY SURVEYOR

3869

COUNTY RECORDER'S CERTIFICATE:

FILED FOR RECORD THIS 15TH DAY OF July 1969, AT 9:05 A.M. IN BOOK 6 PAGE 40 AT THE REQUEST OF Donald Miller

Ann M. Webb
COUNTY RECORDER

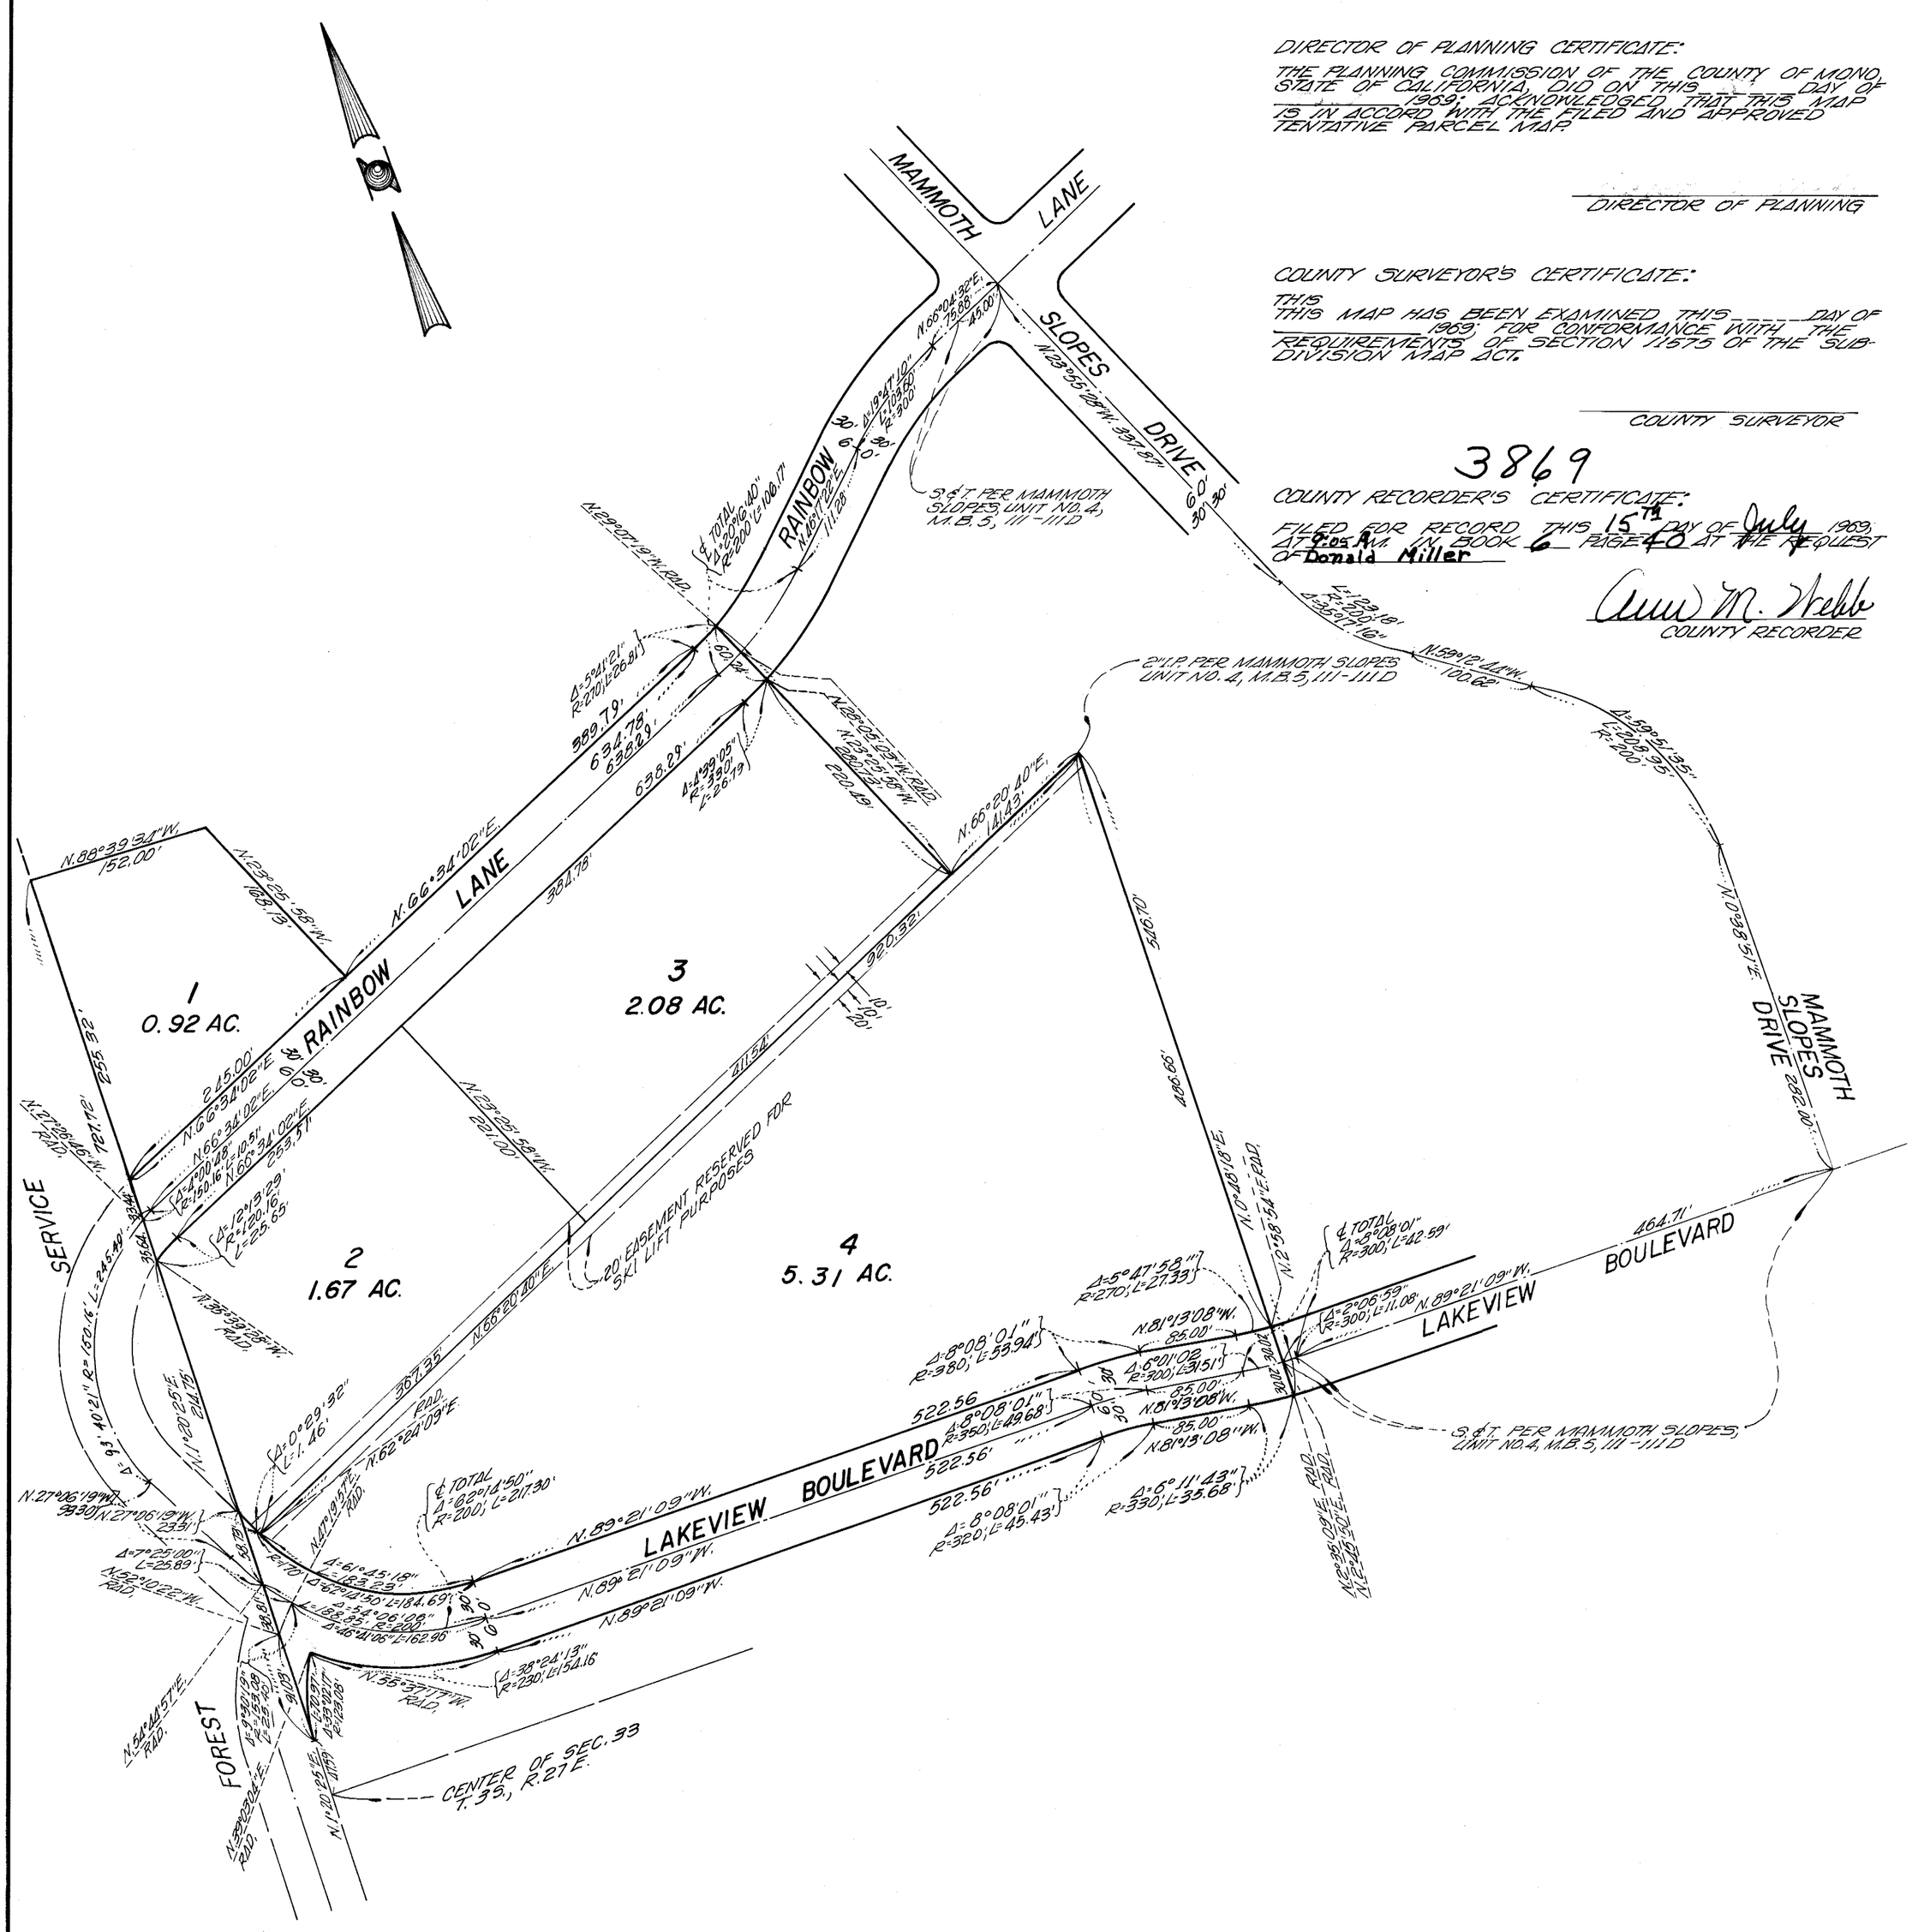

VOL. 6 PAGE 40