Vol 6 page 42

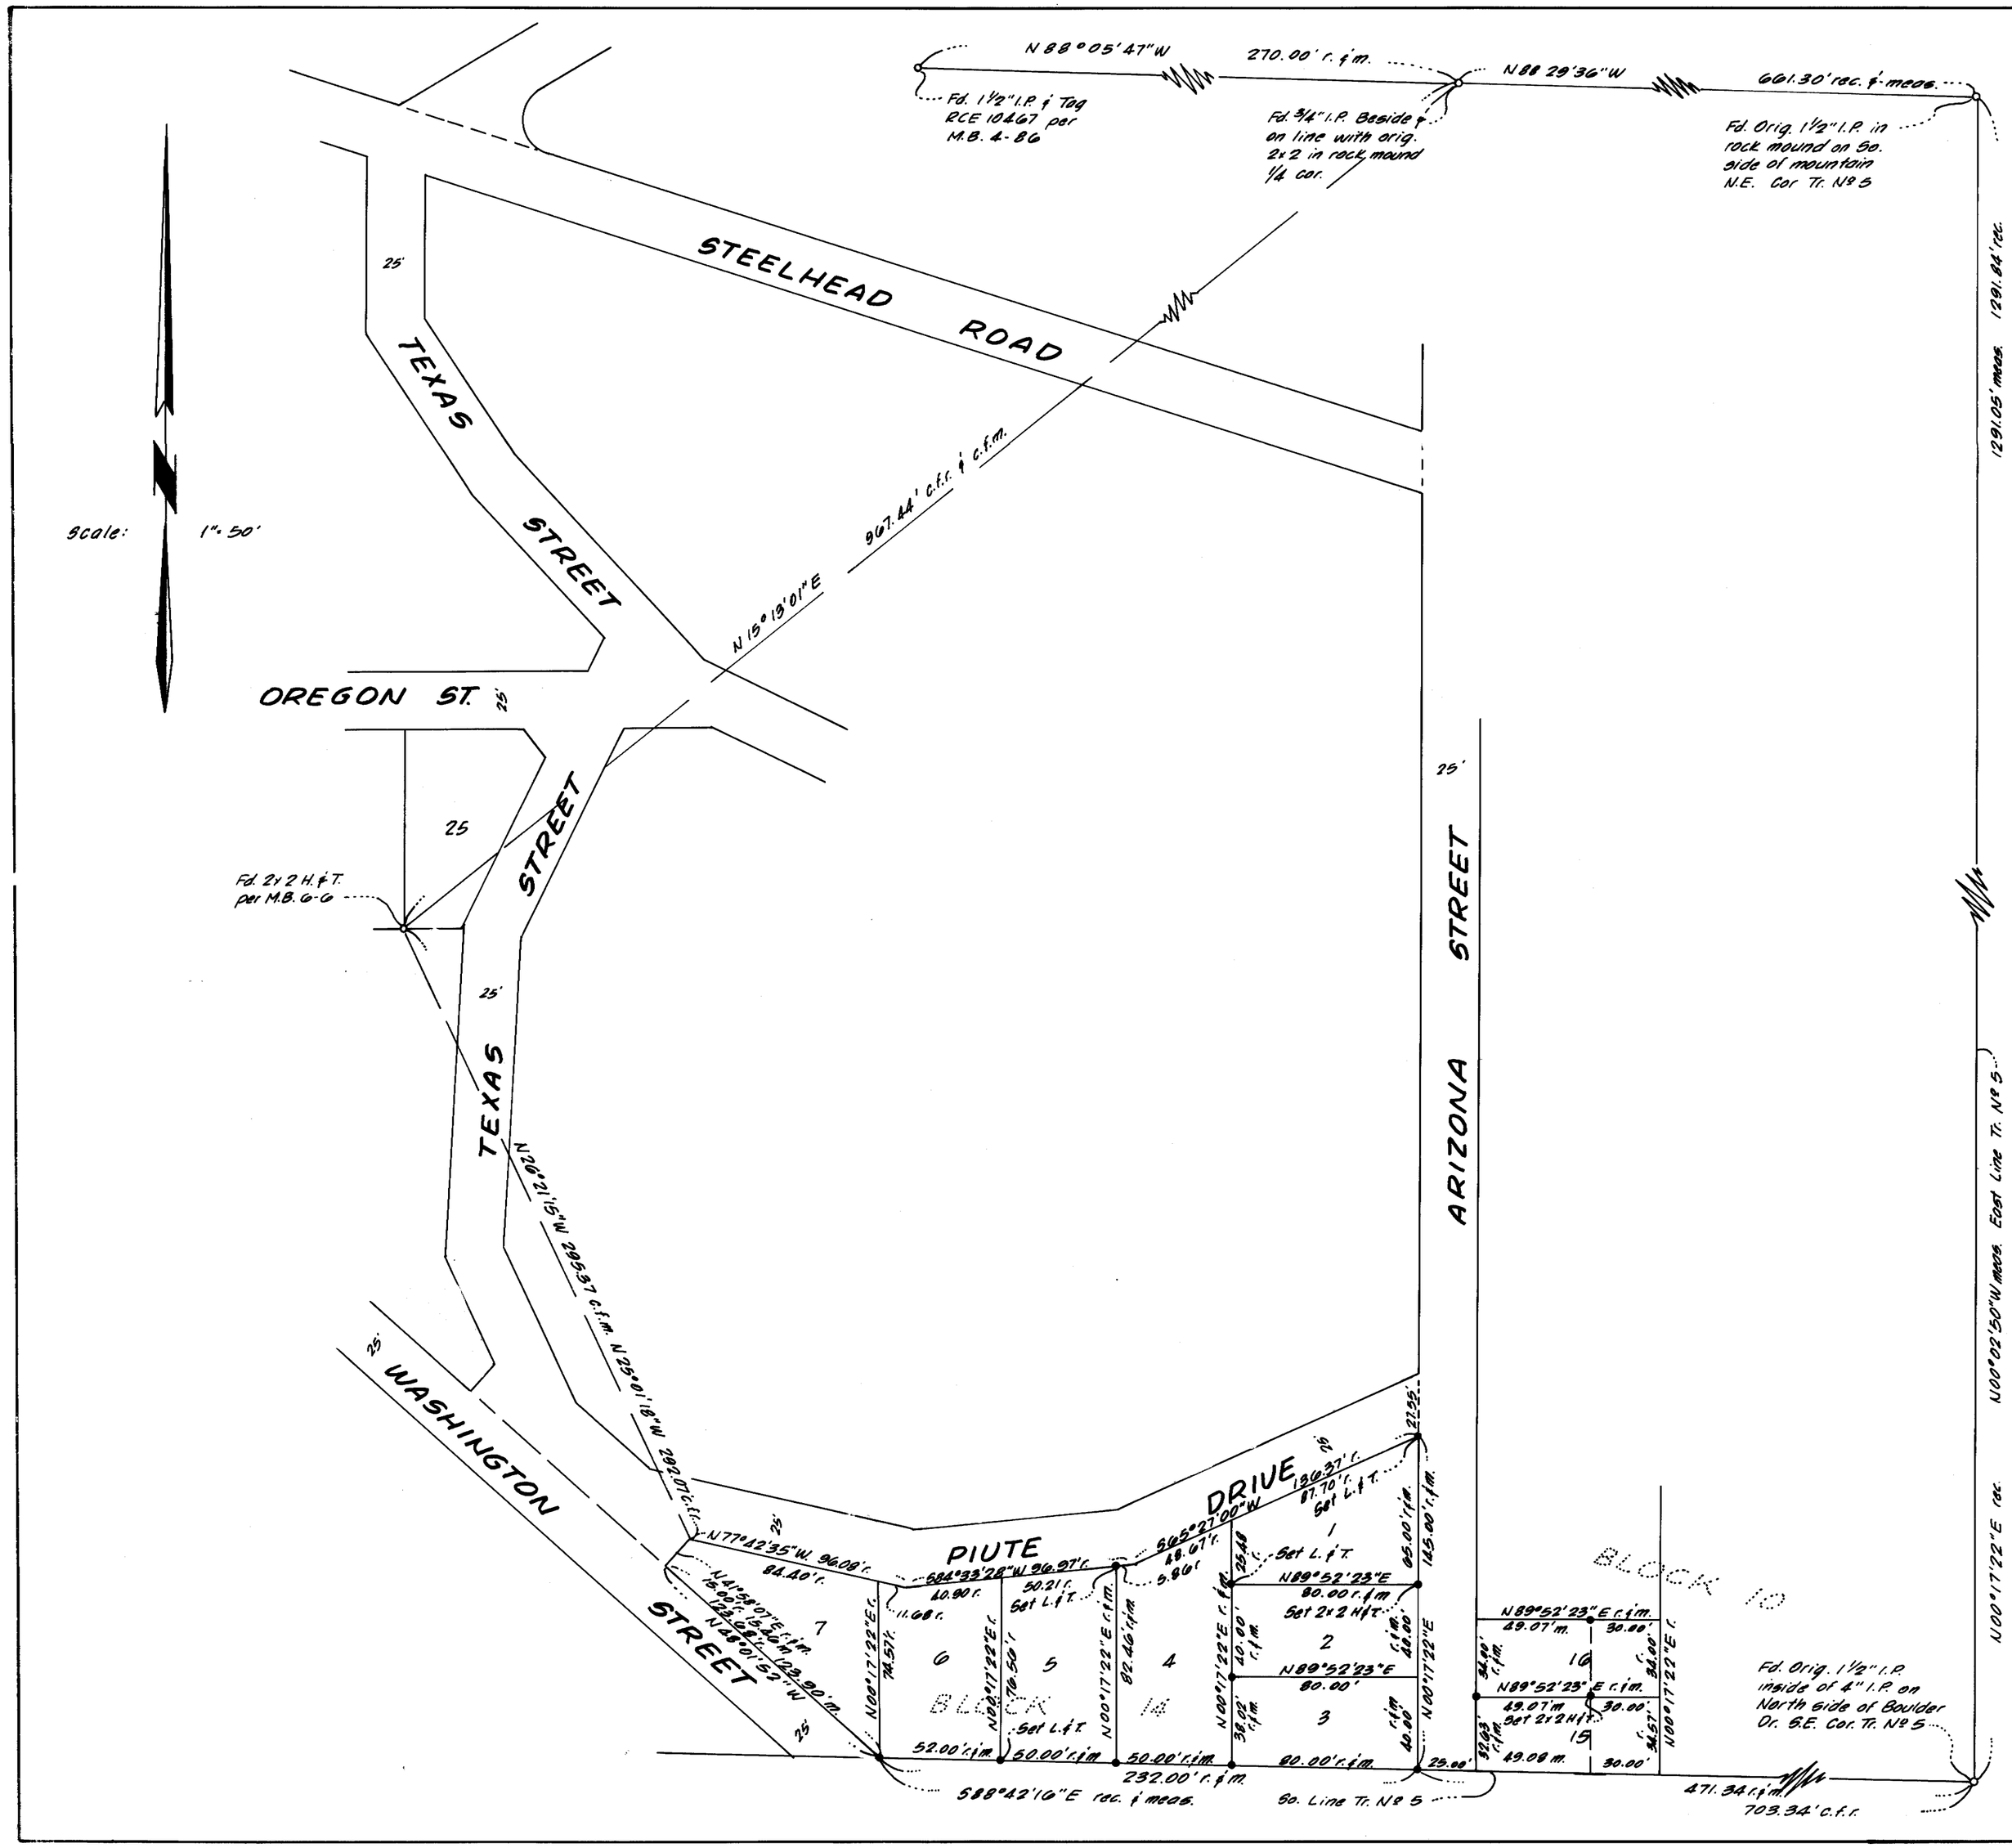

SURVEYOR'S CERTIFICATE

This map correctly represents a survey made under my direction in conformance with the requirements of Chapter 15 of Division 3 of the Business and Professions Code in May, 1969 at the request of C.W. Hunt

Gordon C. Holmes
Gordon C. Holmes RCE 10467

COUNTY SURVEYOR'S CERTIFICATE

I have examined this map for conformance with the requirements of Chapter 15 of Division 3 of the Business and Professions Code this ___ day of _____ 1969.

County Surveyor

3947

COUNTY RECORDER'S CERTIFICATE

Filed for record this 23rd day of July 1969, at 1:05 P.M. in Book 6 of Maps at Page 42 at the request of Gordon C. Holmes.

_____
County Recorder

BASIS OF BEARINGS

The record bearing of N 88°29'36"W of the north line of Block 1 of Silver Lake Pines Tract Nº 5 per the map thereof was used as the basis of bearings shown on this map.

MONUMENT NOTE

○ Indicates a found point as noted.

● Indicates a 3/4" I.P. & Tag set unless otherwise noted.

RECORD OF SURVEY

OF LOTS 15 AND 16, BLOCK 10 AND ALL OF BLOCK 14, ALL IN SILVER LAKE PINES TRACT Nº 5, IN THE COUNTY OF MONO, STATE OF CALIFORNIA~

Gordon C. Holmes RCE 10467
Bishop, Calif.

May, 1969
Scale: 1" = 50'