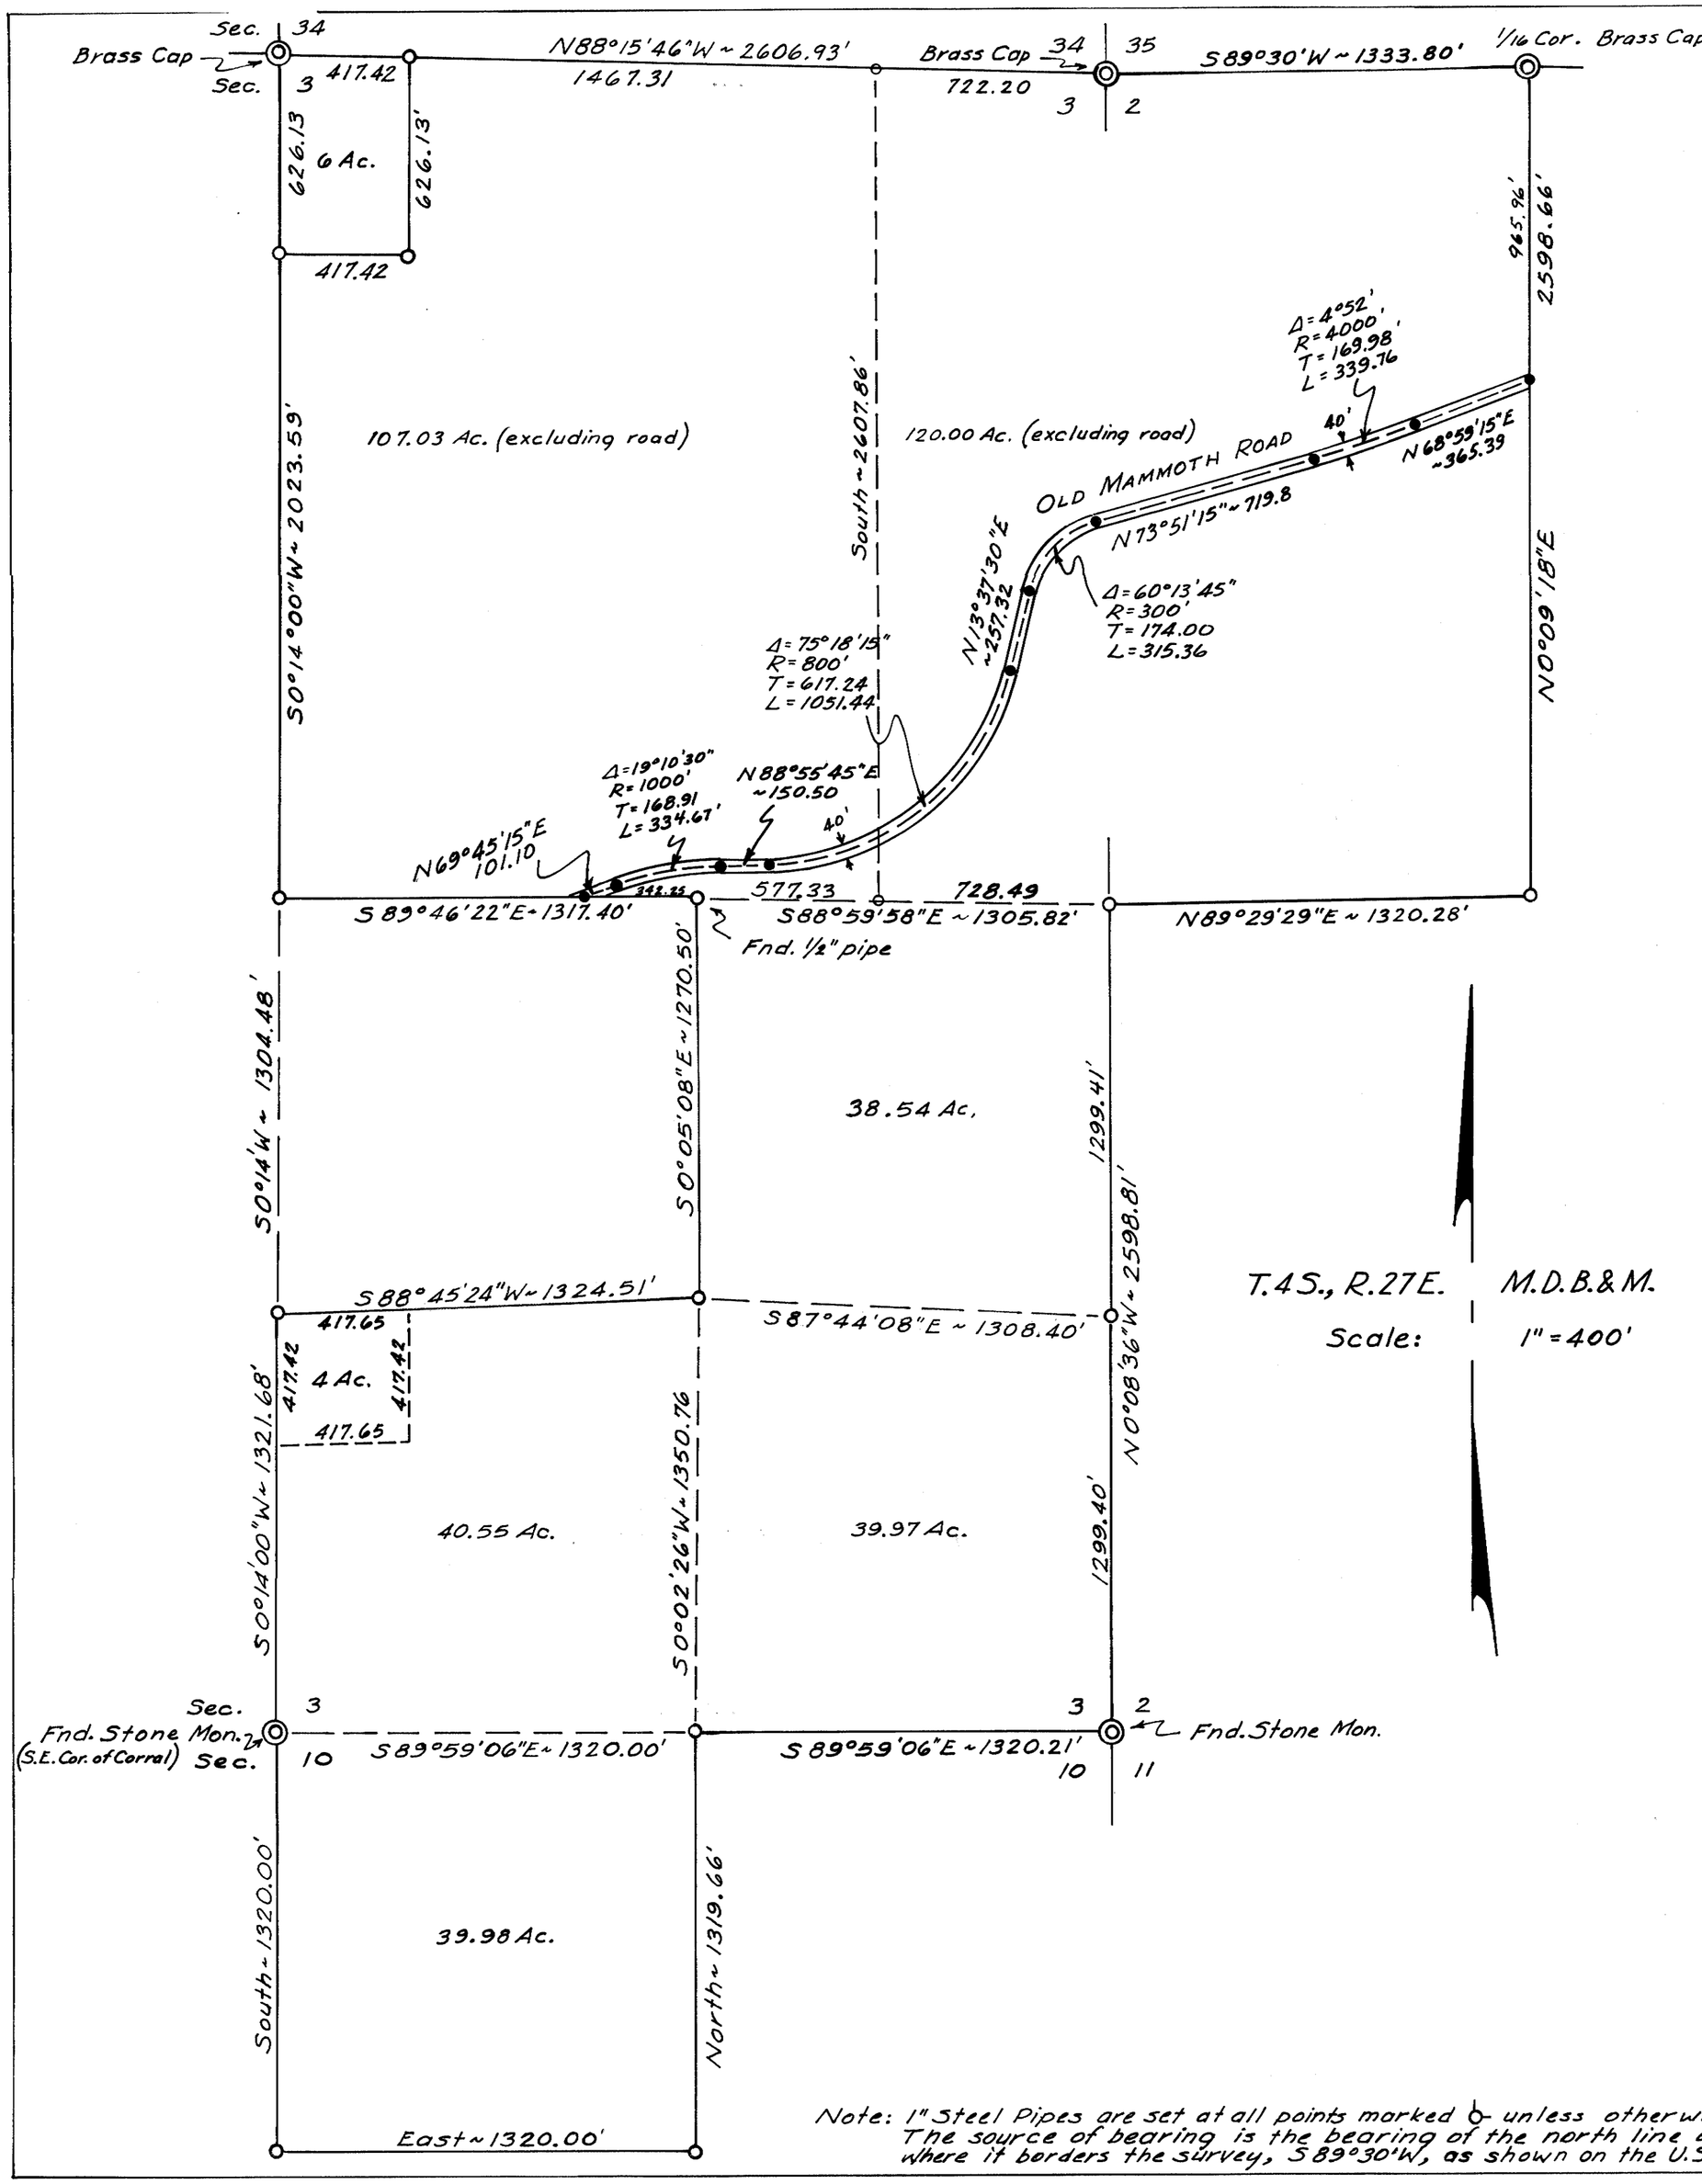

Surveyor's Certificate:
This map correctly represents a survey made by me in conformance with the requirements of Chapter 15 of Division 3 of the Business and Professions Code at the request of Howard Arcularius

Robert C. Downer
R. C. Downer, R.C.E. 9045

County Surveyor's Certificate:
This map has been examined for conformance with the requirements of Chapter 15 of Division 3 of the Business and Professions Code this _____ day of _____ 1969.

_____
County Surveyor
Mono County, Cal.

27

Recorder's Certificate:
Filed for record this 4th day of August, 1969, at 10:30 A. M. in Book 6 of Maps at page 46, at the request of Howard Arcularius

Anna M. Wolfe
County Recorder
Mono County, Cal.

RECORD OF SURVEY MAP OF

ARCULARIUS RANCH

LOCATED IN THE E 1/2, SECTION 3; W 1/2 NW 1/4, SECTION 2; AND THE NW 1/4 NE 1/4, SECTION 10, IN T. 4S; R. 27E., M.D.B.&M., MONO CO., CALIF.

Note: 1" Steel Pipes are set at all points marked ⊙ unless otherwise indicated. The source of bearing is the bearing of the north line of Section 2 where it borders the survey, S89°30'W, as shown on the U.S.B.L.M Plat.

Downer Engineering, Minden, Nev., July, 1969

Rev. 7/31/69