Vol 6 pg 47

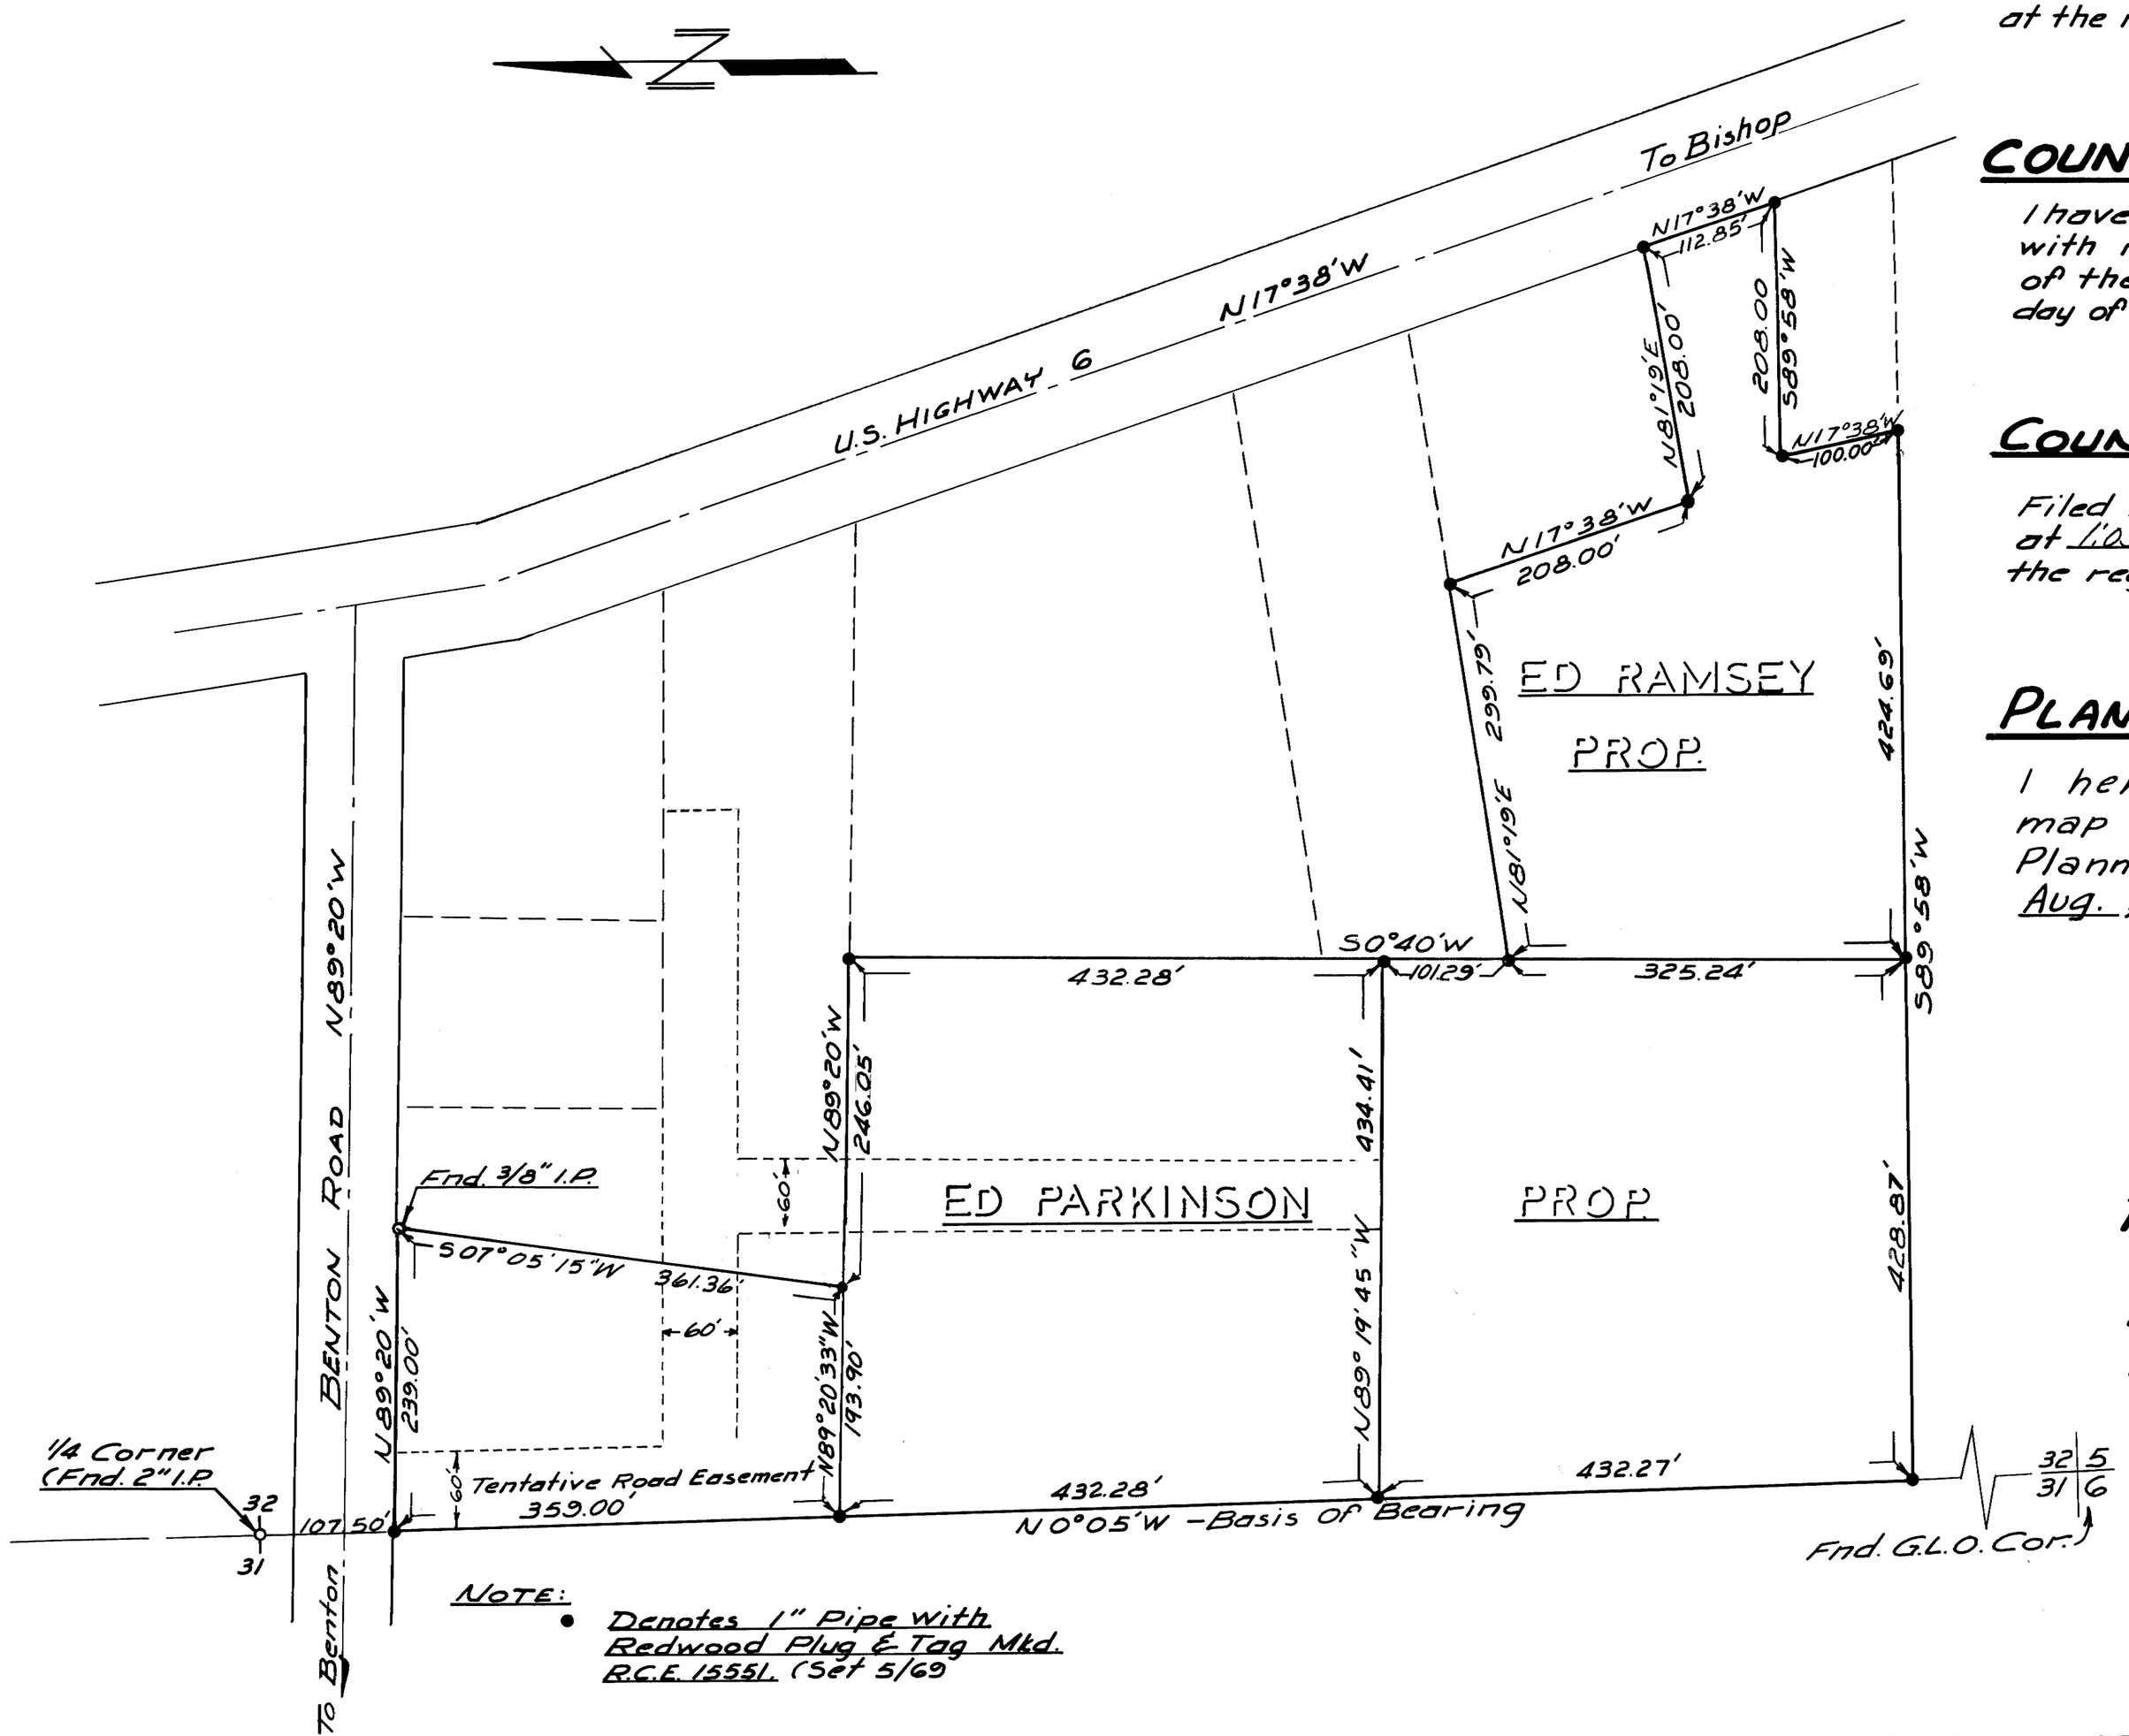

NOTE:

• Denotes 1" Pipe with Redwood Plug & Tag Mkd. R.C.E. 15551. (Set 5/69

SURVEYORS CERTIFICATE

This map correctly represents a survey made under my direction in conformance with the requirements of Chapter 15, Division 3 of the Business and Proffessions Code in May 1968 at the request of Ed Ramsey

W. L. Lay
W.L. Lay - R.C.E. 15551

COUNTY SURVEYORS CERTIFICATE

I have examined this map for conformance with requirements of Chapter 15 of Division 3 of the Business and Proffesions Code this ____ day of _____ 1969.

115 County Surveyor

COUNTY RECORDERS CERTIFICATE

Filed for record this 13th day of Aug 1969 at 1:05 PM in book 6 of maps at page 47 at the request of W.L. Lay.

County Recorder

PLANNING COMMISSION CERTIFICATE

I hereby certify that this land division map was approved by the Mono County Planning Commission on the 12th day of Aug., 1969

Chairman

RECORD OF SURVEY OF A PORTION OF THE NW 1/4, SW 1/4 OF SEC. 32, T.1S., R.32E., M.D.B.&M.

COUNTY OF MONO STATE OF CALIFORNIA

Scale 1"=100'

LAB-5/69

PM 2-01-69