Vol 6 pg 48

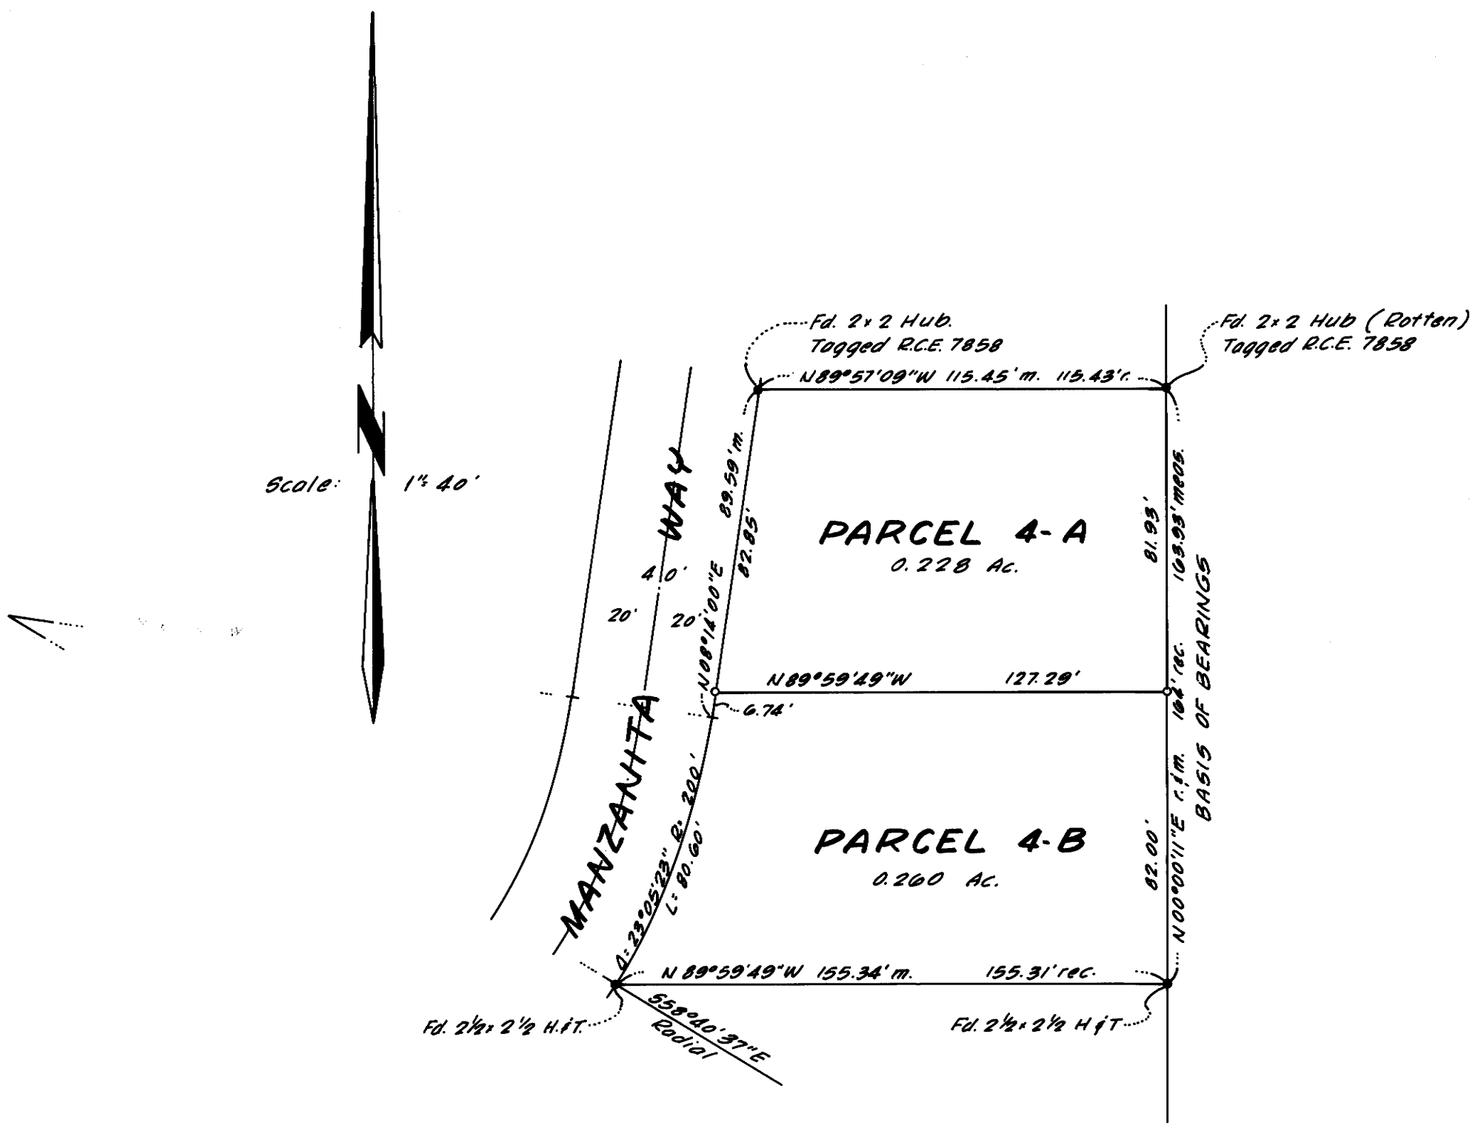


## SURVEYOR'S CERTIFICATE

This map correctly represents a survey made under my direction in conformance with the requirements of Chapter 15 of Division 3 of the Business and Professions Code in July, 1969 at the request of Buster Norton.

Gordon C. Holmes

Gordon C. Holmes RCE 10467

## COUNTY SURVEYOR'S CERTIFICATE

I have examined this map for conformance with the requirements of Chapter 15 of Division 3 of the Business and Professions Code this ____ day of _____ 1969.

_____

County Surveyor

## PLANNING COMMISSION'S CERTIFICATE

I hereby certify that this Land Division Map was approved by the Mono County Planning Commission on the 12th day of August, 1969.

_____

Planning Commission Chairman.

No. - 117

## COUNTY RECORDER'S CERTIFICATE

Filed for record this 14th day of Aug, 1969, at 1:05 P.M. in Book 6 of Maps at Page 48 at the request of Gordon C. Holmes.

_____

County Recorder

## BASIS OF BEARINGS

The record bearing of N 00°00'11"E of the east line of Lot 4 of Sierra Valley Sites per M.B. 1-26 was used as the basis of bearings shown on this map.

## MONUMENT NOTE

- ● Indicates a found point as noted.
- ○ Indicates a 3/4" I.P. & Tag set.

# RECORD OF SURVEY

## OF A DIVISION OF LOT 4 OF SIERRA VALLEY SITES IN THE N.E. 1/4 OF SEC. 34, T.3S., R.27E., M.D.M., IN THE COUNTY OF MONO, STATE OF CALIF.

Gordon C. Holmes
RCE 10467

July, 1969
Bishop, California