Vol 6 pg 54

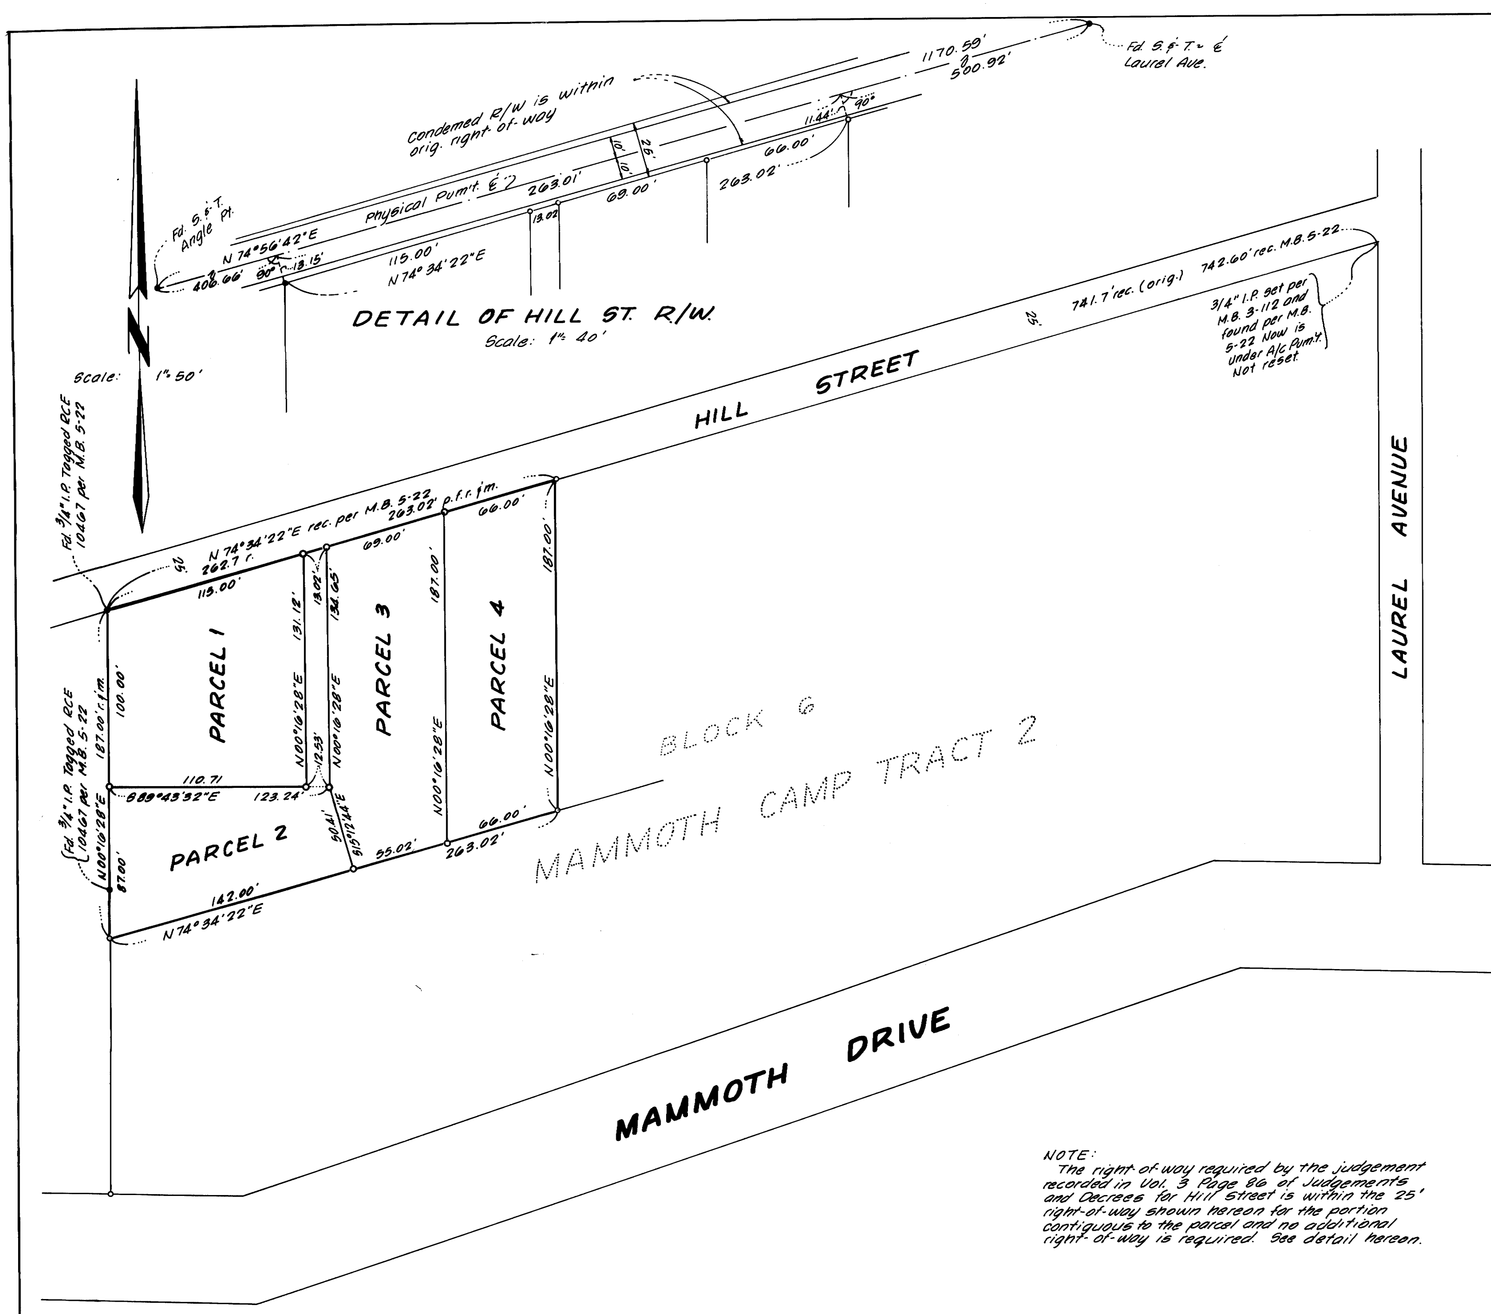

NOTE:
The right-of-way required by the judgement recorded in Vol. 3 Page 86 of Judgements and Decrees for Hill Street is within the 25' right-of-way shown hereon for the portion contiguous to the parcel and no additional right-of-way is required. See detail hereon.

SURVEYOR'S CERTIFICATE

This map correctly represents a survey made under my direction in conformance with the requirements of Chapter 15 of Division 3 of the Business and Professions Code in June, 1969, at the request of Grace Stephens.

Gordon C. Holmes
Gordon C. Holmes, RCE 10467

COUNTY SURVEYOR'S CERTIFICATE

I have examined this map for conformance with the requirements of Chapter 15 of Division 3 of the Business and Professions Code this ____ day of _____, 1969.

_____
County Surveyor

PLANNING COMMISSION'S CERTIFICATE

I hereby certify that this Land Division Map was approved by the Mono County Planning Commission on the 17th day of August, 1969.

_____
Planning Commission Chairman

No. - 512

COUNTY RECORDER'S CERTIFICATE

Filed for record this 15th day of Sept., 1969 at 10:05 A.M. in Book 6 of Maps at Page 54 at the request of Gordon C. Holmes.

_____
County Recorder

BASIS OF BEARINGS

The record bearing of N00°16'28"E of the east line of Lot 12, Block 2 Mammoth Camp Tract No 1 as shown on the Record Of Survey recorded in Book 5 Page 22 of Maps was used as the basis of bearings shown on this map.

MONUMENT NOTE

- • Indicates a found point as noted
- ○ Indicates a 3/4" I.P. & Tag set.

RECORD OF SURVEY

OF A DIVISION OF LOT 1 OF BLOCK 6 OF MAMMOTH CAMP TRACT Nº 2 IN SECTION 3, TOWNSHIP 4 SOUTH, RANGE 27 EAST, M.D.M., IN THE COUNTY OF MONO, STATE OF CALIFORNIA~

Gordon C. Holmes
RCE 10467

June, 1969
Bishop, California

PM 1-05-69