Vol 6 pg 55

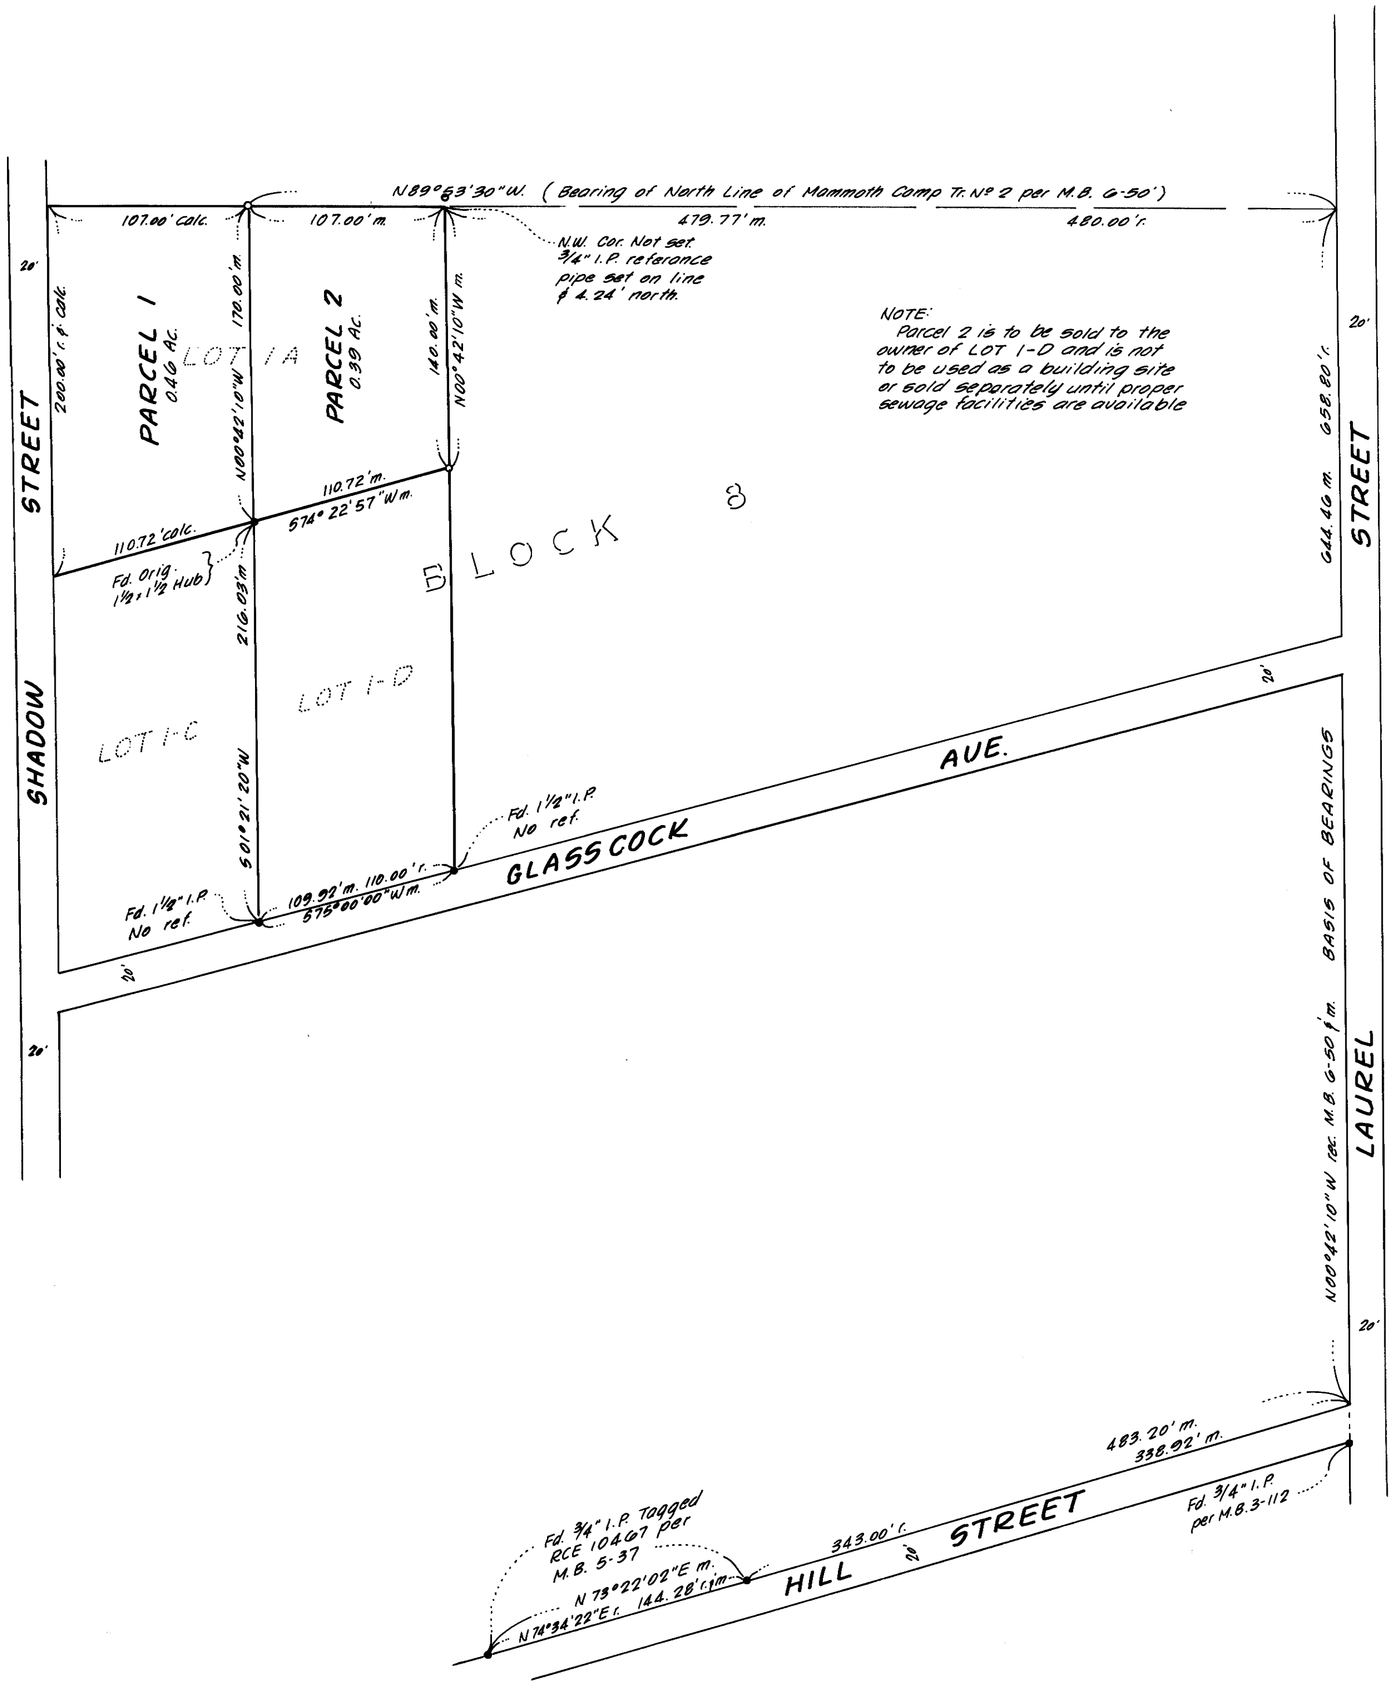

Scale: 1" = 60'

SURVEYOR'S CERTIFICATE

This map correctly represent a survey made under my direction in conformance with the requirements of Chapter 15 of Division 3 of the Business and Professions Code in August, 1969, at the request of Billy Meyers

Gordon C. Holmes

Gordon C. Holmes RCE 10467

COUNTY SURVEYOR'S CERTIFICATE

I have examined this map for conformance with the requirements of Chapter 15 of Division 3 of the Business and Professions Code this ____ day of _____, 1969.

_____
County Surveyor

PLANNING COMMISSION'S CERTIFICATE

I hereby certify that this Land Division Map was approved by the Mono County Planning Commission on the 10th day of August, 1969.

J. G. Beel

Planning Commission Chairman

No. - 513

COUNTY RECORDER'S CERTIFICATE

Filed for record this 15th day of Sept, 1969, at 1:05 P.M. in Book 6 of Maps at Page 55 at the request of Gordon C. Holmes.

Ann M. Hebb

County Recorder.

BASIS OF BEARINGS

The record bearing of N00°42'10"W of the east line of Mammoth Camp Tract Nº 2 as shown on the Record Of Survey recorded in Book 6 Page 50 of Maps was used as the basis of bearings shown on this map.

MONUMENT NOTE

- • Indicates a found point as noted.
- ○ Indicates a 3/4" I.P. & Tag set.

RECORD OF SURVEY

OF A DIVISION OF LOT 1-A OF BLOCK 8 OF MAMMOTH CAMP TRACT Nº 2, IN THE COUNTY OF MONO, STATE OF CALIFORNIA~

Gordon C. Holmes
RCE 10467

August, 1969
Bishop, California

PM 1-08-69