Vol 6 pg. 57

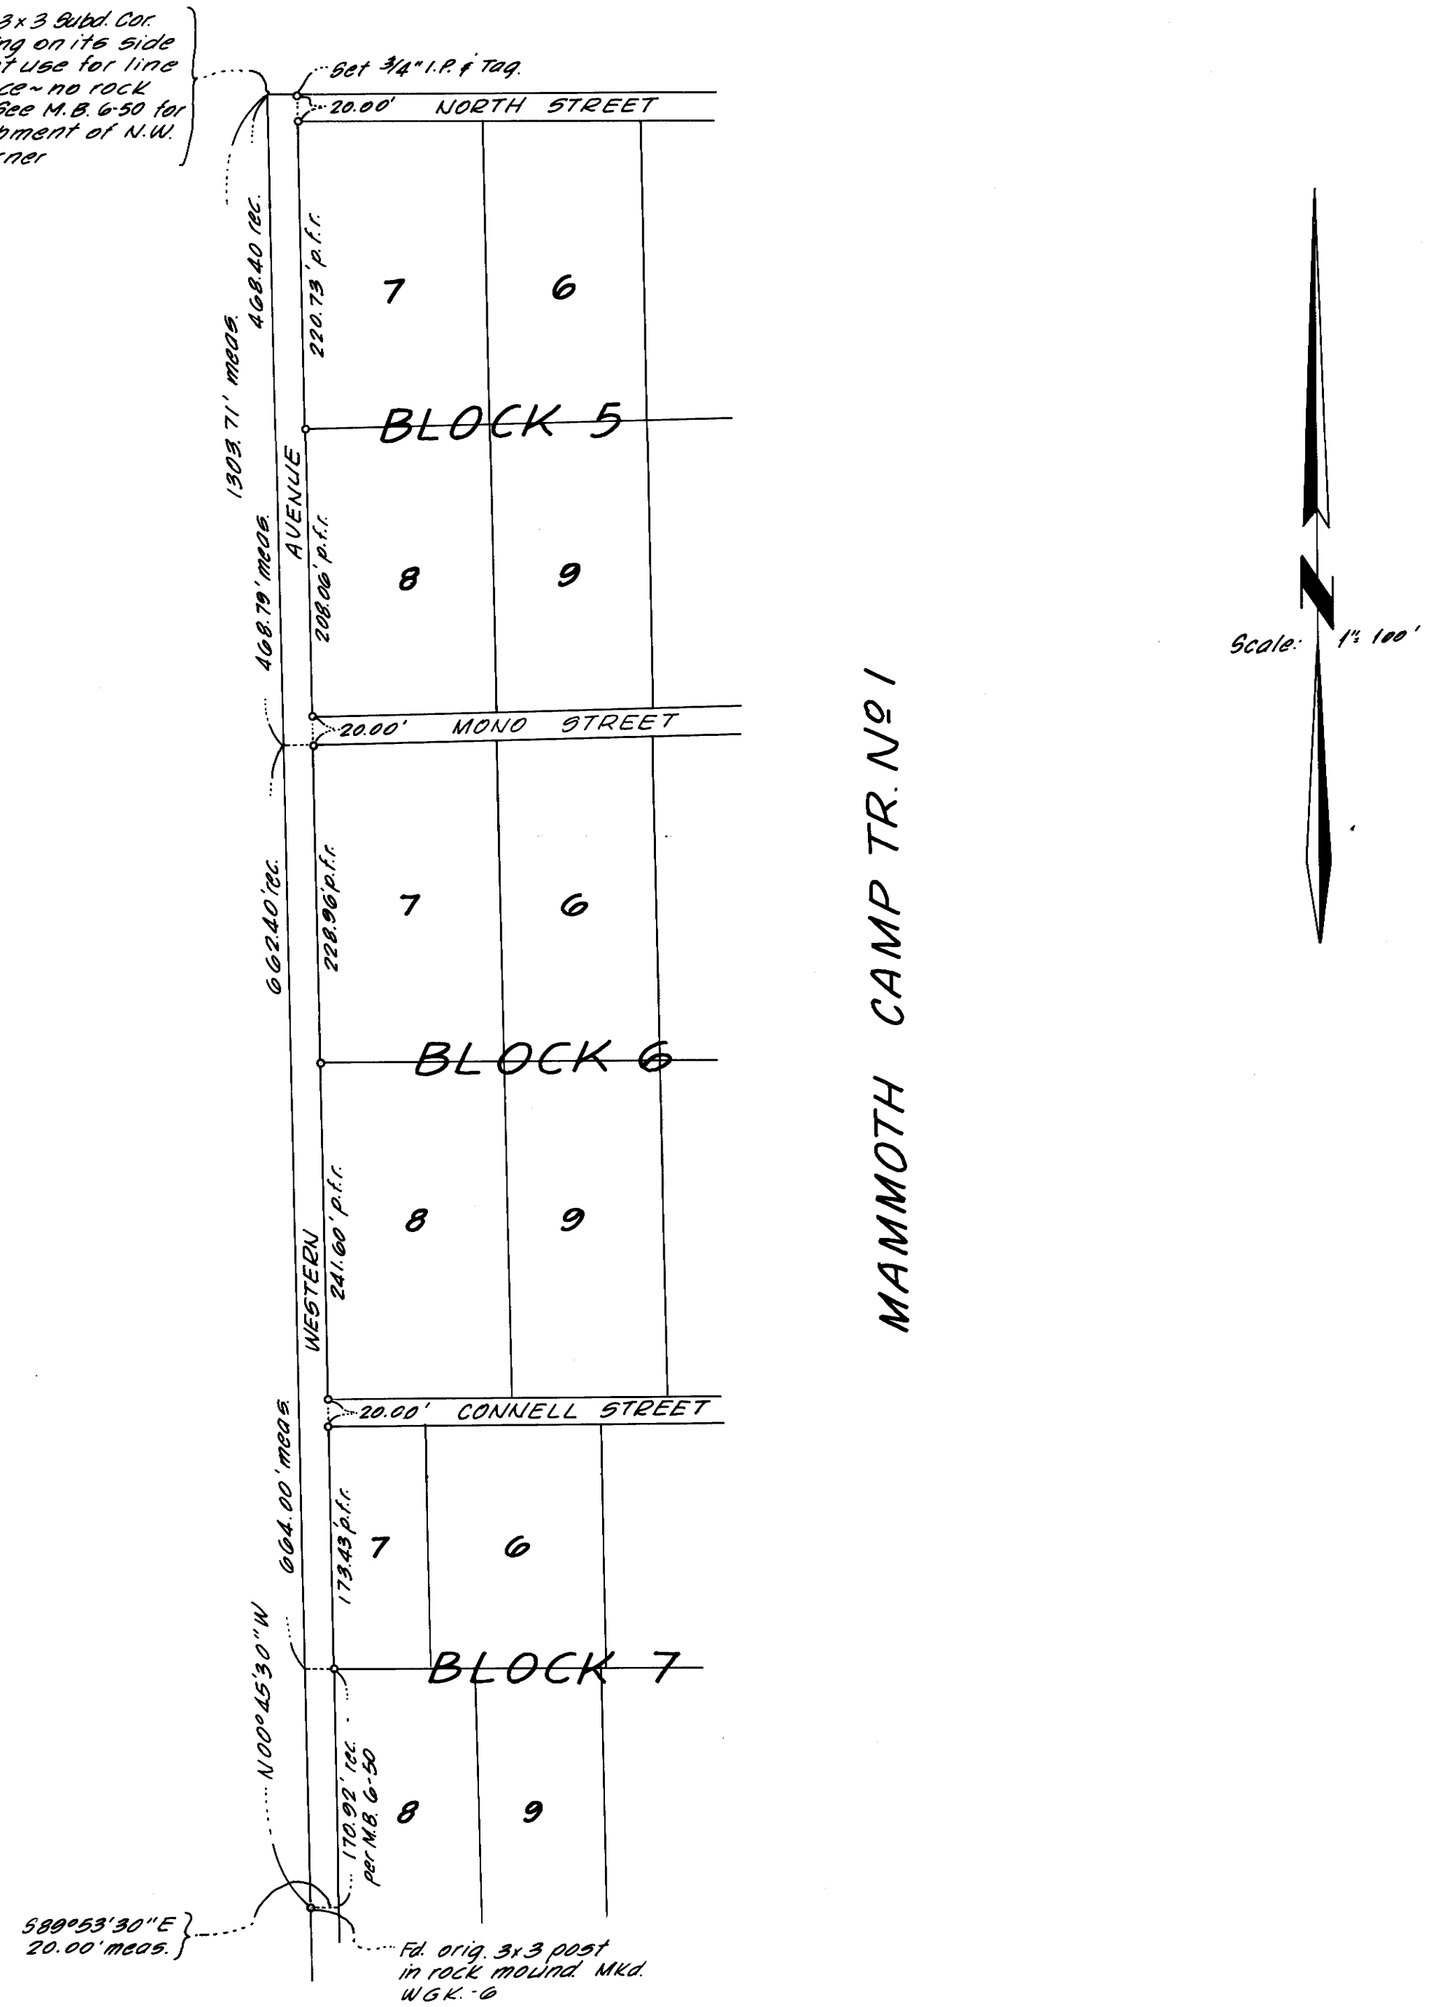

SURVEYOR'S CERTIFICATE

This map correctly represent a survey made under my direction in conformance with the requirements of Chapter 15 of Division 3 of the Business and Professions Code in August 1969 at the request of the Security Pacific National Bank.

Gordon C. Holmes

Gordon C. Holmes, RCE 10467

COUNTY SURVEYOR'S CERTIFICATE

I have examined this map for conformance with the requirements of Chapter 15 of Division 3 of the Business and Professions Code this _____ day of _____, 1969.

_____
County Surveyor

No. - 515

COUNTY RECORDER'S CERTIFICATE

Filed for record this 15th day of Sept., 1969 at 20:25 A.M. in Book 6 of Maps at Page 57 at the request of Gordon C. Holmes.

Ann M. Thebb

County Recorder.

BASIS OF BEARINGS

The record bearing of N00°50'09"E of the West Line of Sec. 3, T.4S., R.27E., M.D.M., as shown on the Record of Survey recorded in Book 5 Page 2 of Maps was used as the basis of bearings shown on this map.

MONUMENT NOTE

- Indicates a found point as noted.
- Indicates a 2x2 H.&T. set unless otherwise noted.

RECORD OF SURVEY

OF THE WEST LINE OF MAMMOTH CAMP TRACT Nº 1, IN THE NORTH-EAST QUARTER OF SECTION 4, T.4S., R.27E., M.D.M., IN THE COUNTY OF MONO, STATE OF CALIFORNIA.

Gordon C. Holmes
RCE 10467

August, 1969
Bishop, California

B.L.