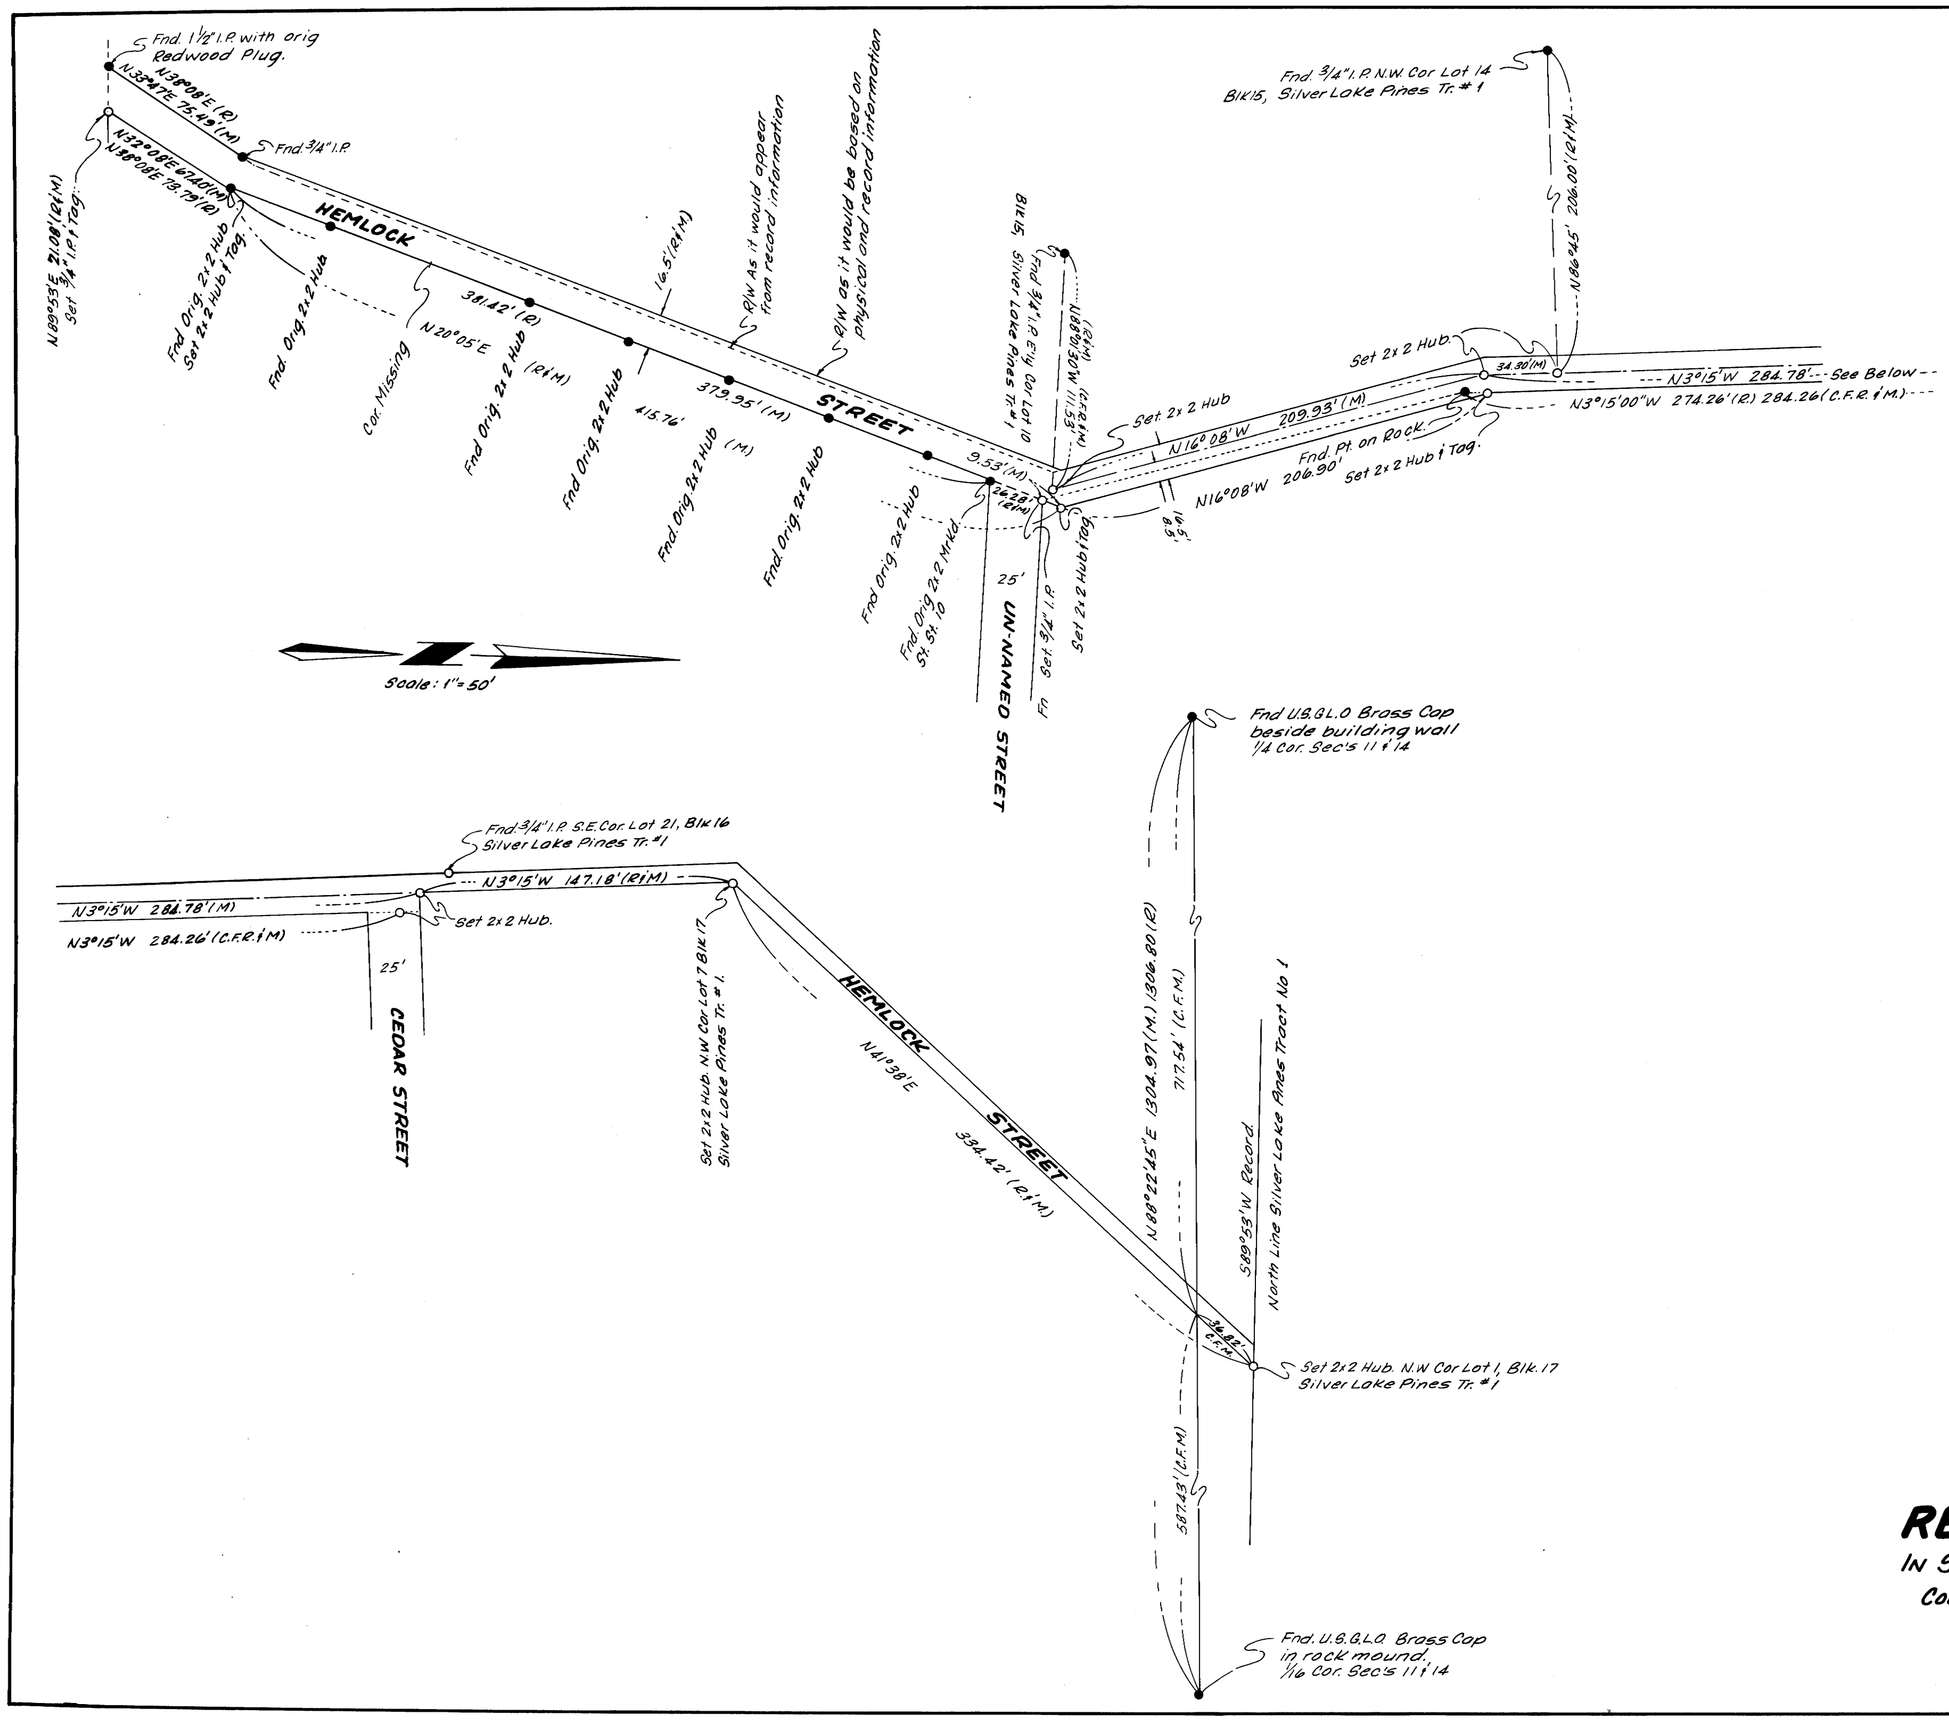

Surveyor's Certificate

This map correctly represent a survey made under my direction in conformance with the requirements of Chapter 15 of Division 3 of the Business and Professions Code in September and October, 1966 at the request of George Conn.

Gordon C. Holmes

Gordon C. Holmes R.C.E. 10467

County Surveyor's Certificate

I have examined this map for conformance with the requirements of Chapter 15 of Division 3 of the Business and Professions Code this ____ day of _____ 1967.

_____

County Surveyor

1442

County Recorder's Certificate

Filed for record this 17 day of Oct., 1968 at 2:20 P.M. in Book 6 of Maps at Page 6 at the request of Gordon C. Holmes.

Ann M. Webb

County Recorder

Basis Of Bearings

The bearing of N20°05'E on the easterly line of Hemlock Street as shown on the map of Silver Lake Pines Tract No. 1 was used as the basis of bearings of this map.

Monument Note

- ● Indicates a found point as noted.
- ○ Indicates a set point as noted.

RECORD OF SURVEY

In Silver Lake Pines Tracts 1 and 3

County Of Mono, State Of Calif.

GORDON C. HOLMES, BISHOP, CALIF.