Vol 6 pg 64

Vol 6 pg 64

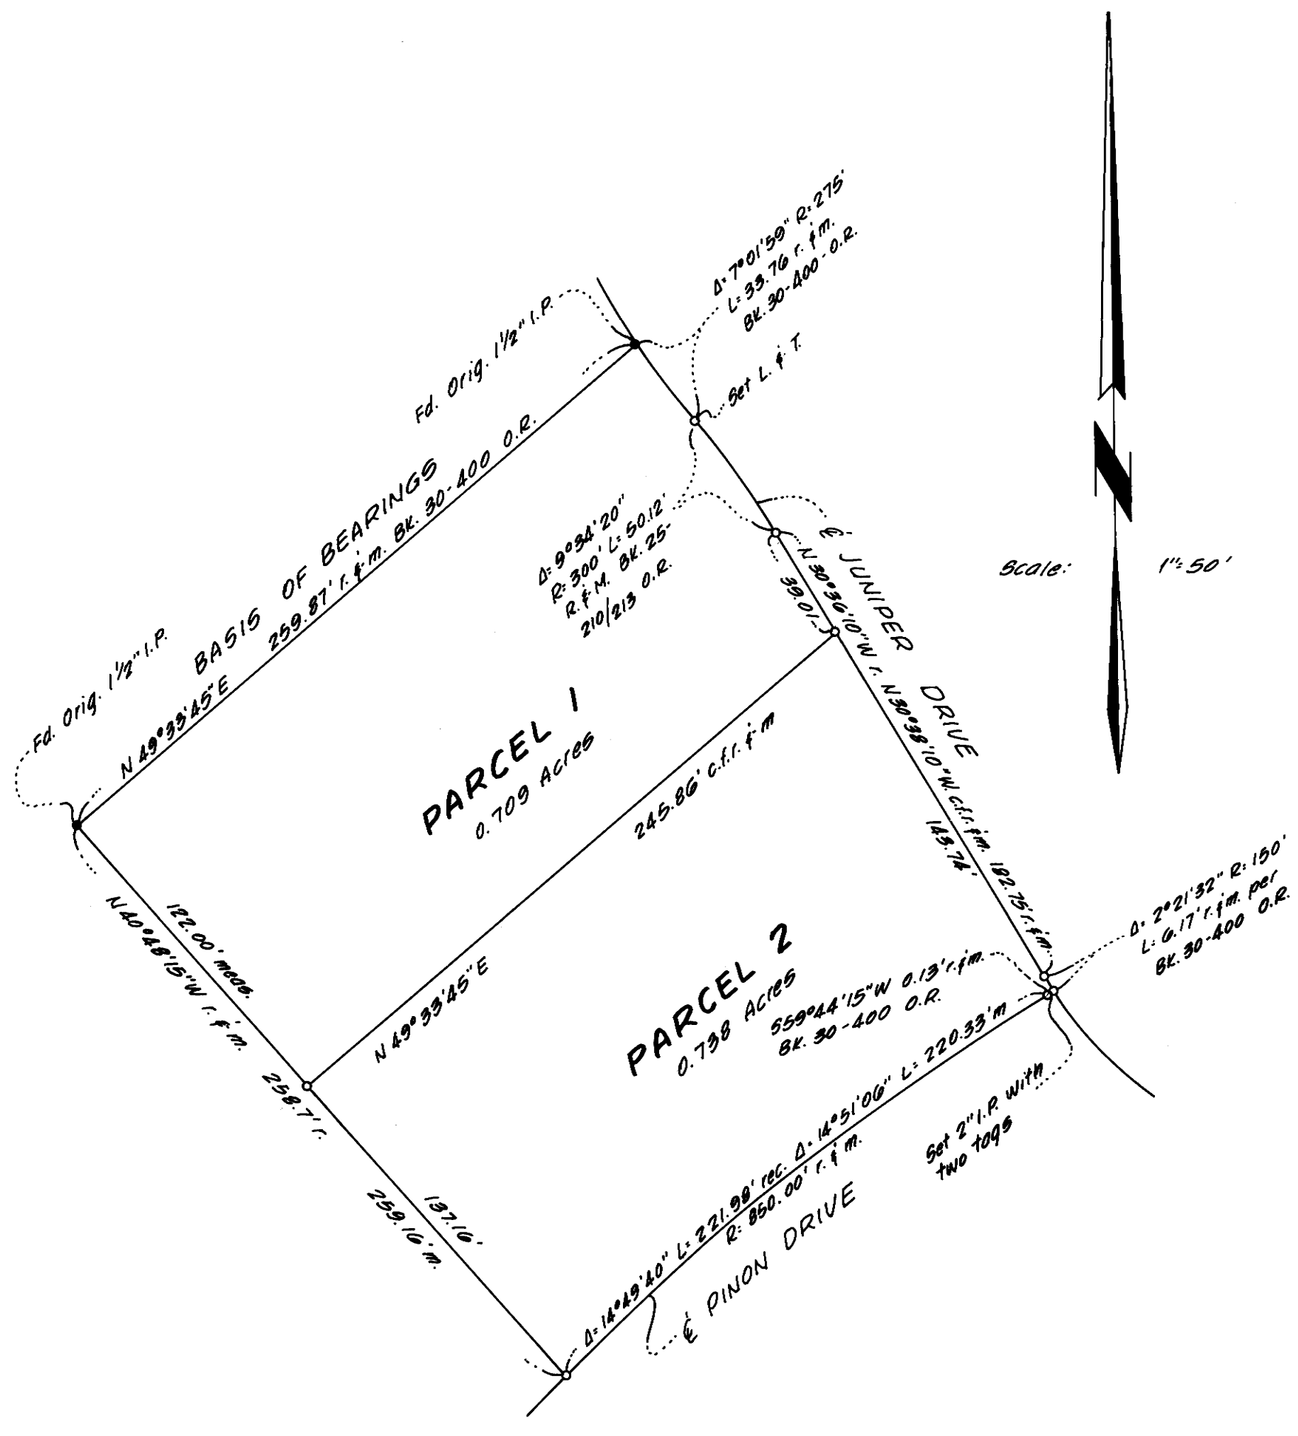

Scale: 1" = 50'

NOTE:

~~This is not a land division. It is a division of a previously undivided interest.~~

SURVEYOR'S CERTIFICATE

This map correctly represents a survey made under my direction in conformance with the requirements of Chapter 15 of Division 3 of the Business and Professions Code in May, 1969 at the request John H Cline, Jr..

Gordon C. Holmes RCE 10467

COUNTY SURVEYOR'S CERTIFICATE

I have examined this map for conformance with the requirements of Chapter 15 of Division 3 of the Business and Professions Code this ____ day of _____ 1969

County Surveyor

No. - 1059

COUNTY RECORDER'S CERTIFICATE

Filed for record this 12th day of November, 1969, at 9:05 A.M. in Book 6 of Maps at Page 64 at the request of Gordon C. Holmes

County Recorder

BASIS OF BEARINGS

The record bearing of N 49°33'45"E of that certain course shown as having a length of 259.87' in the boundary of PARCEL 3 per M.B. 5-62 was used as the basis of bearings shown on this map.

MONUMENT NOTE

- • Indicates a found point as noted.
- ○ Indicates a 3/4" I.P. & tag set unless otherwise noted.

PLANNING COMMISSION CERTIFICATE

I hereby certify that this land division map was approved by the Mono County Planning Commission on the ____ day of ____, 1969

Chairman

RECORD OF SURVEY

IN THE NORTHWEST QUARTER OF SECTION 35, TOWNSHIP 4 SOUTH, RANGE 29 EAST, M.D.M., IN THE COUNTY OF MONO, STATE OF CALIFORNIA~

Gordon C. Holmes
RCE 10,467

May, 1969
Bishop, Calif.

PM 1-10-69