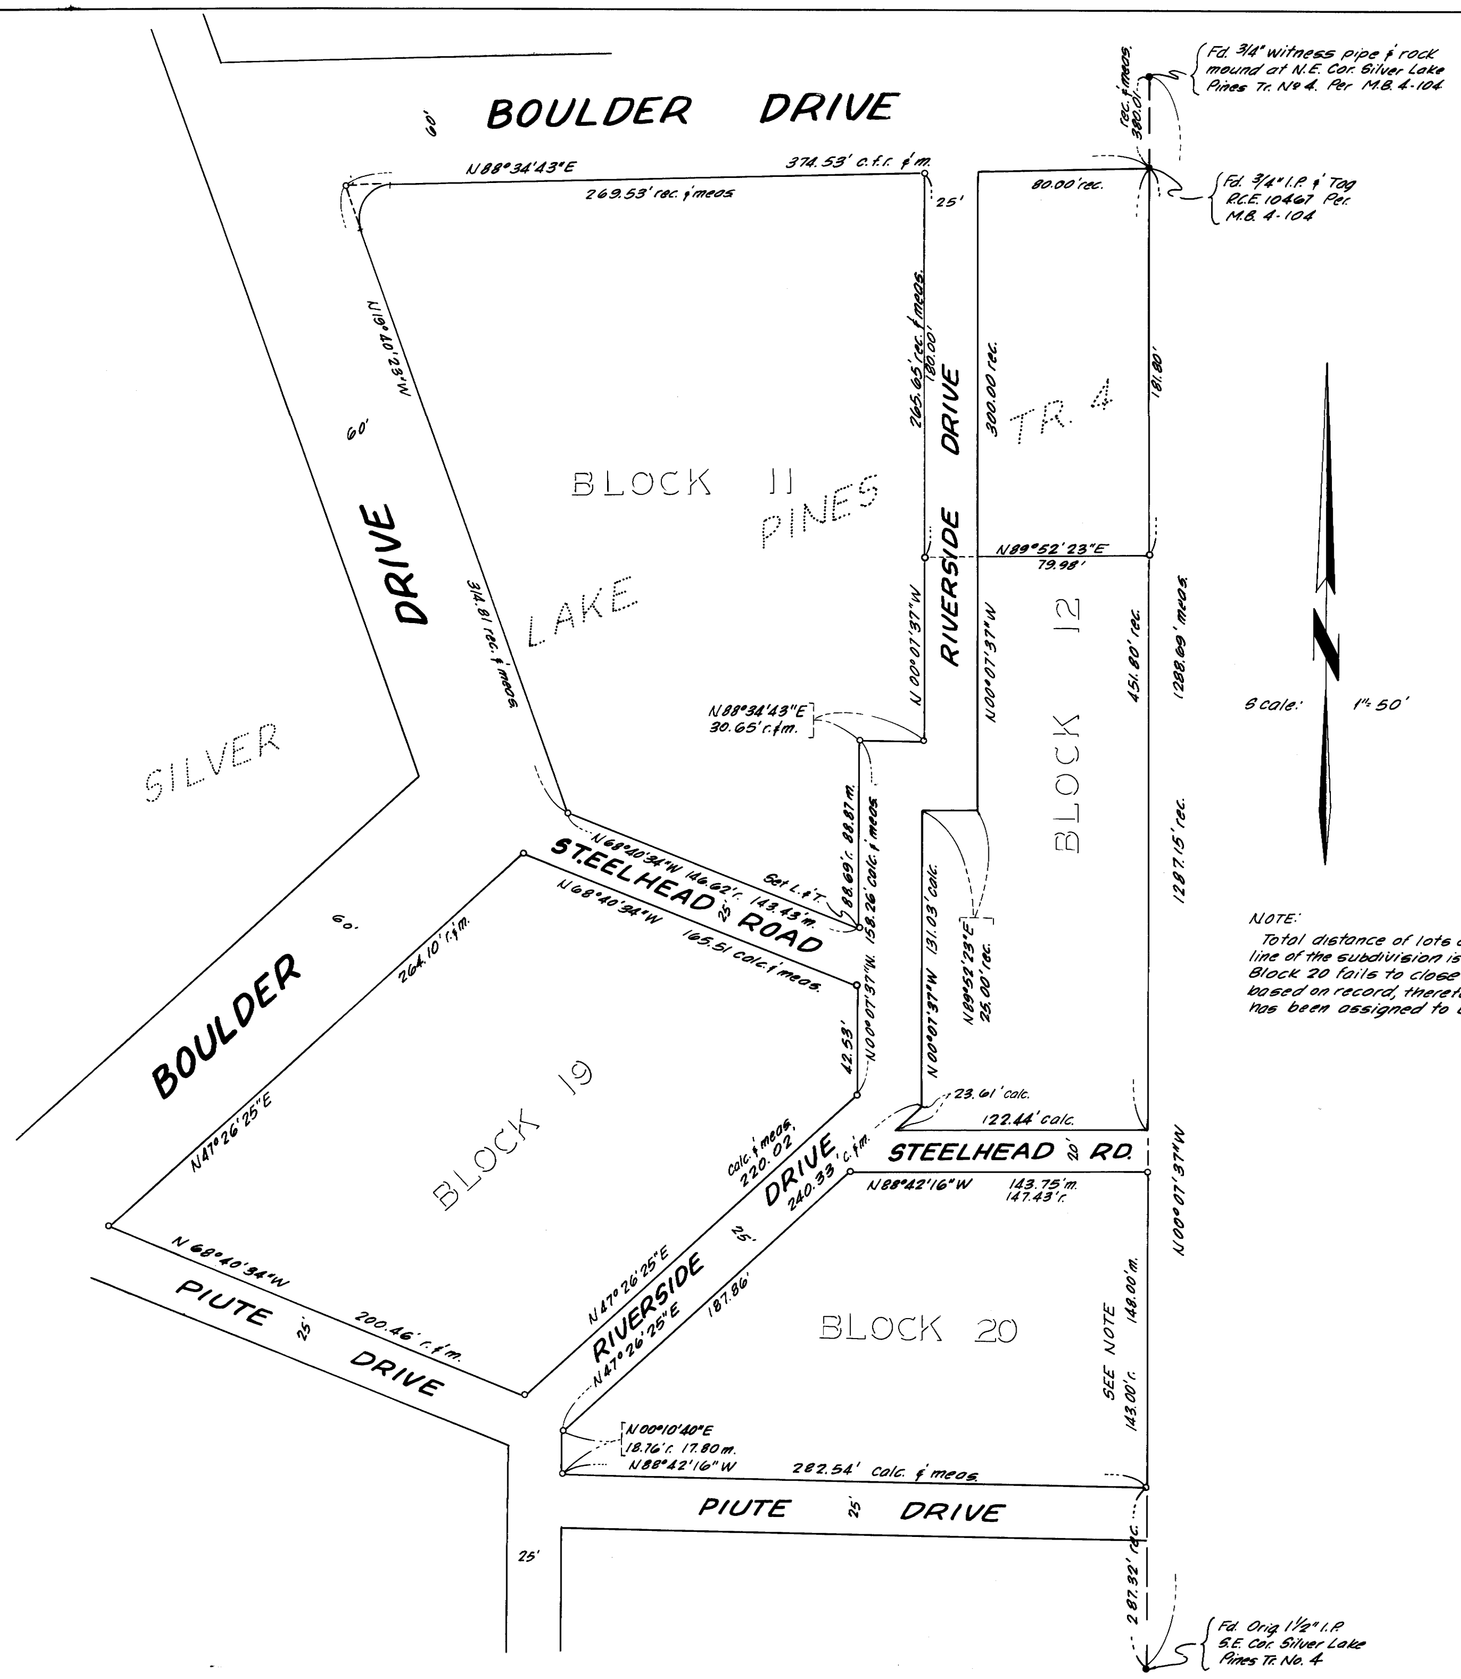

NOTE:
Total distance of lots and streets on the east line of the subdivision is 5.00' less than record. Block 20 fails to close by 5.00' North + South based on record, therefore the 5.00' discrepancy has been assigned to Block 20.

Surveyor's Certificate

This map correctly represents a survey made under my direction in conformance with the requirements of Chapter 15 of Division 3 of the Business and Professions Code in October, 1968 at the request of the Red Lyon Inn and Ralph Asdel

Gordon C. Holmes
Gordon C. Holmes, R.C.E. 10467

County Surveyor's Certificate

I have examined this map for conformance with the requirements of Chapter 15 of Division 3 of the Business and Profession Code this ____ day of _____, 1968.

_____
County Surveyor

1443

County Recorder's Certificate

Filed for record this 17th day of October, 1968, at 2:20 P.M. in Book 6 of Maps at Page 7 at the request of Gordon C. Holmes.

Anna M. Shelly
County Recorder

Basis Of Bearings

The record bearing of N00°07'37"W between the found 1½" iron pipes at the N.E. and S.E. corner of Silver Lake Pines Tr. No. 4 as shown on the map thereof was used as the basis of bearings of this map.

Monument Note

- ● Indicates a found point as noted.
- ○ Indicates a 3/4" I.P. set unless otherwise noted.

RECORD OF SURVEY

IN BLOCKS 11, 12, 19 AND 20 OF SILVER LAKE PINES TRACT NO. 4, IN THE NORTHEAST QUARTER OF SECTION 21, T. 2 S., R. 26 E., M.D.M., COUNTY OF MONO, STATE OF CALIFORNIA ~

GORDON C. HOLMES
R.C.E. 10467

OCT., 1968
SCALE: 1" = 50'

BISHOP
CALIFORNIA

SHEET 1 OF 1 SHEET

A.P.C.