Vol. 6 page 70

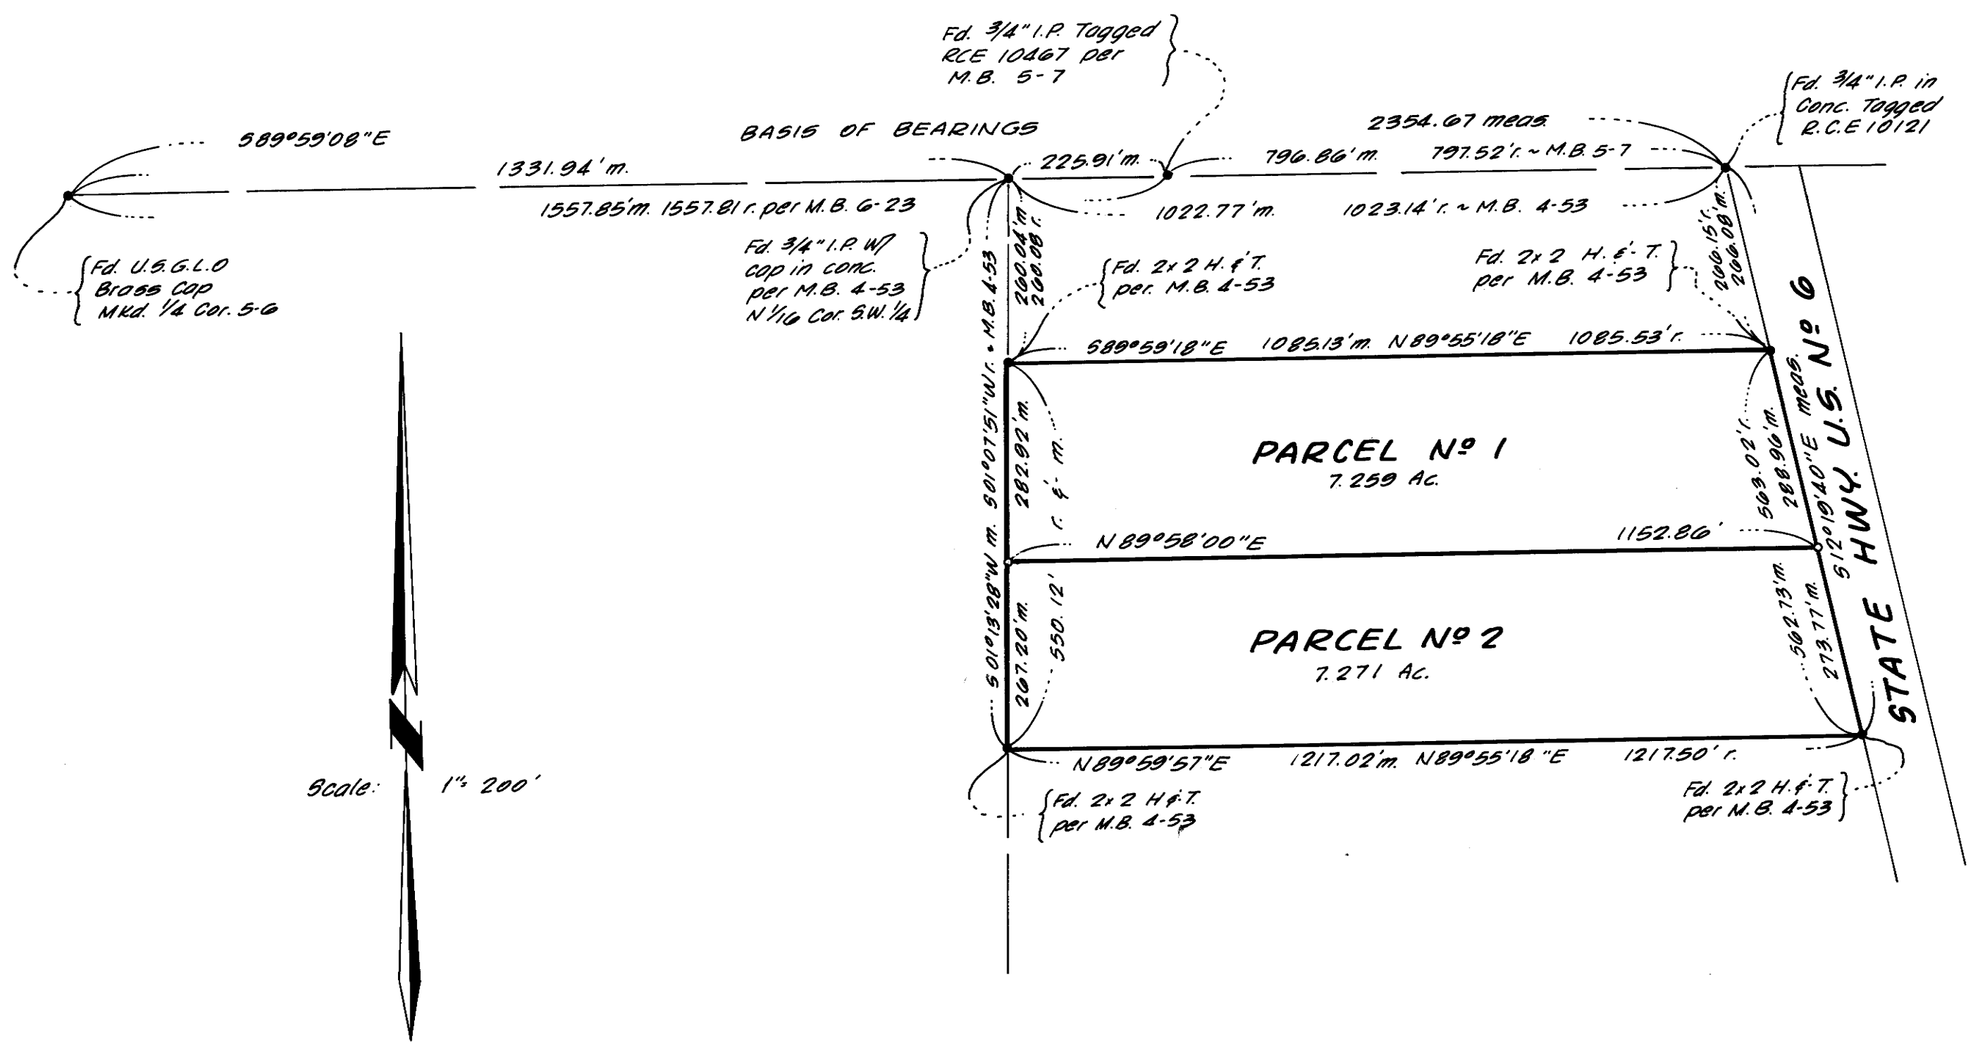

SURVEYOR'S CERTIFICATE

This map correctly represents a survey made under my direction in conformance with the requirements of Chapter 15 of Division 3 of the Business and Professions Code in August, 1969, at the request of Mr. C.L. Brown.

Gordon C. Holmes

Gordon C. Holmes, RCE 10467

COUNTY SURVEYOR'S CERTIFICATE

I have examined this map for conformance with the requirements of Chapter 15 of Division 3 of the Business and Professions Code this _____ day of _____, 1969.

_____

County Surveyor.

PLANNING COMMISSION CERTIFICATE

I hereby certify that this LAND DIVISION MAP was approved by the Mono County Planning Commission on the 10th day of August, 1969.

J. R. Bell

Planning Commission Chairman

No. 1176

COUNTY RECORDER'S CERTIFICATE

Filed for record this 24th day of November, 1969, at 11:30 A.M. in Book 6 of Maps at Page 70 at the request of Gordon C. Holmes.

Ann M. Webb

County Recorder

BASIS OF BEARINGS

The record bearing of N89°59'08"W of the north line of the N.W. 1/4 of the S.W. 1/4 of Sec. 5, T. 2S., R. 32E., M.D.M., as shown on the Record of Survey recorded in Book 6 Page 23 of Maps in the office of the County Recorder of Mono County was used as the basis of bearings shown on this map.

MONUMENT NOTE

- • Indicates a found point as noted
- ∘ Indicates a 3/4" I.P. & Tag set.

RECORD OF SURVEY

OF A DIVISION OF LAND IN THE NORTHEAST QUARTER OF THE SOUTHWEST QUARTER OF SECTION 5, T. 2S., R. 32E., M.D.M., IN THE COUNTY OF MONO, STATE OF CALIFORNIA.

Gordon C. Holmes
RCE 10467

August, 1969
Bishop, California

PM 2-24-69