Vol. 6 page 77

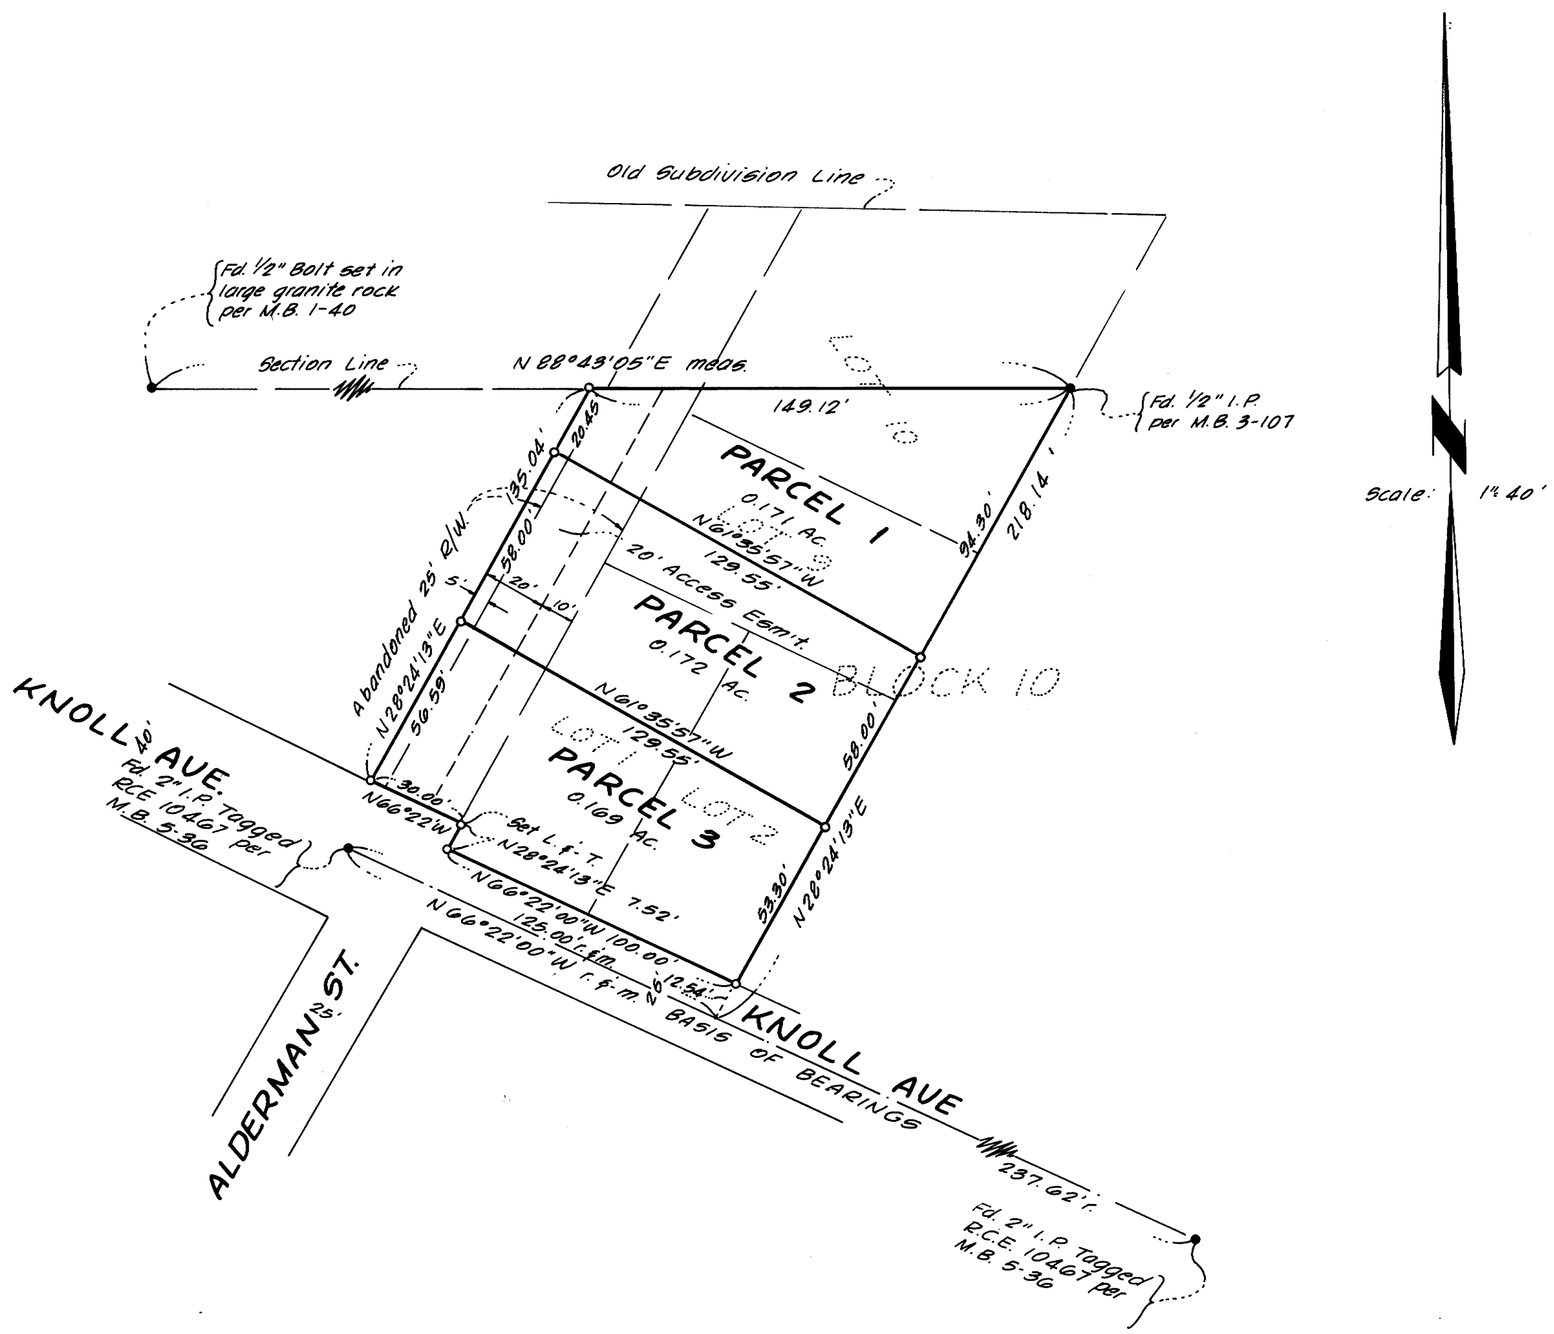

SURVEYOR'S CERTIFICATE

This map correctly represents a survey made under my direction in conformance with the requirements of Chapter 15 of Division 3 of the Business and Professions Code in August, 1969, at the request of Ronald L. McCune.

Gordon C. Holmes

Gordon C. Holmes RCE 10467

COUNTY SURVEYOR'S CERTIFICATE

I have examined this map for conformance with the requirements of Chapter 15 of Division 3 of the Business and Professions Code this ____ day of _____, 1969.

_____

County Surveyor

PLANNING COMMISSION'S CERTIFICATE

I hereby certify that this Land Division Map was approved by the Mono County Planning Commission on the 10th day of August, 1969.

J. E. Bell

Planning Commission Chairman

No. 1632

COUNTY RECORDER'S CERTIFICATE

Filed for record this 20th day of January, 1970 at 4:05 P.M. in Book 6 of Maps at Page 77 at the request of Gordon C. Holmes.

Ann M. Webb

County Recorder

BASIS OF BEARINGS

The record bearing of the centerline of Knoll Ave. between Alderman St. and Brenner St. of N66°22'W as shown on M.B. 5-36 was used as the basis of bearings shown on this map.

MONUMENT NOTE

- • Indicates a found point as noted.
- ○ Indicates a 3/4" I.P. & Tag set unless otherwise noted.

RECORD OF SURVEY

OF A DIVISION OF LOTS 1, 2, 9 AND 10 OF BLOCK 10 OF SILVER LAKE PINES TRACT Nº 1, IN THE COUNTY OF MONO, STATE OF CALIFORNIA~

Gordon C. Holmes
RCE 10467

August, 1969
Bishop, California

PM 3-02-69 B.L