Vol 6 page 80

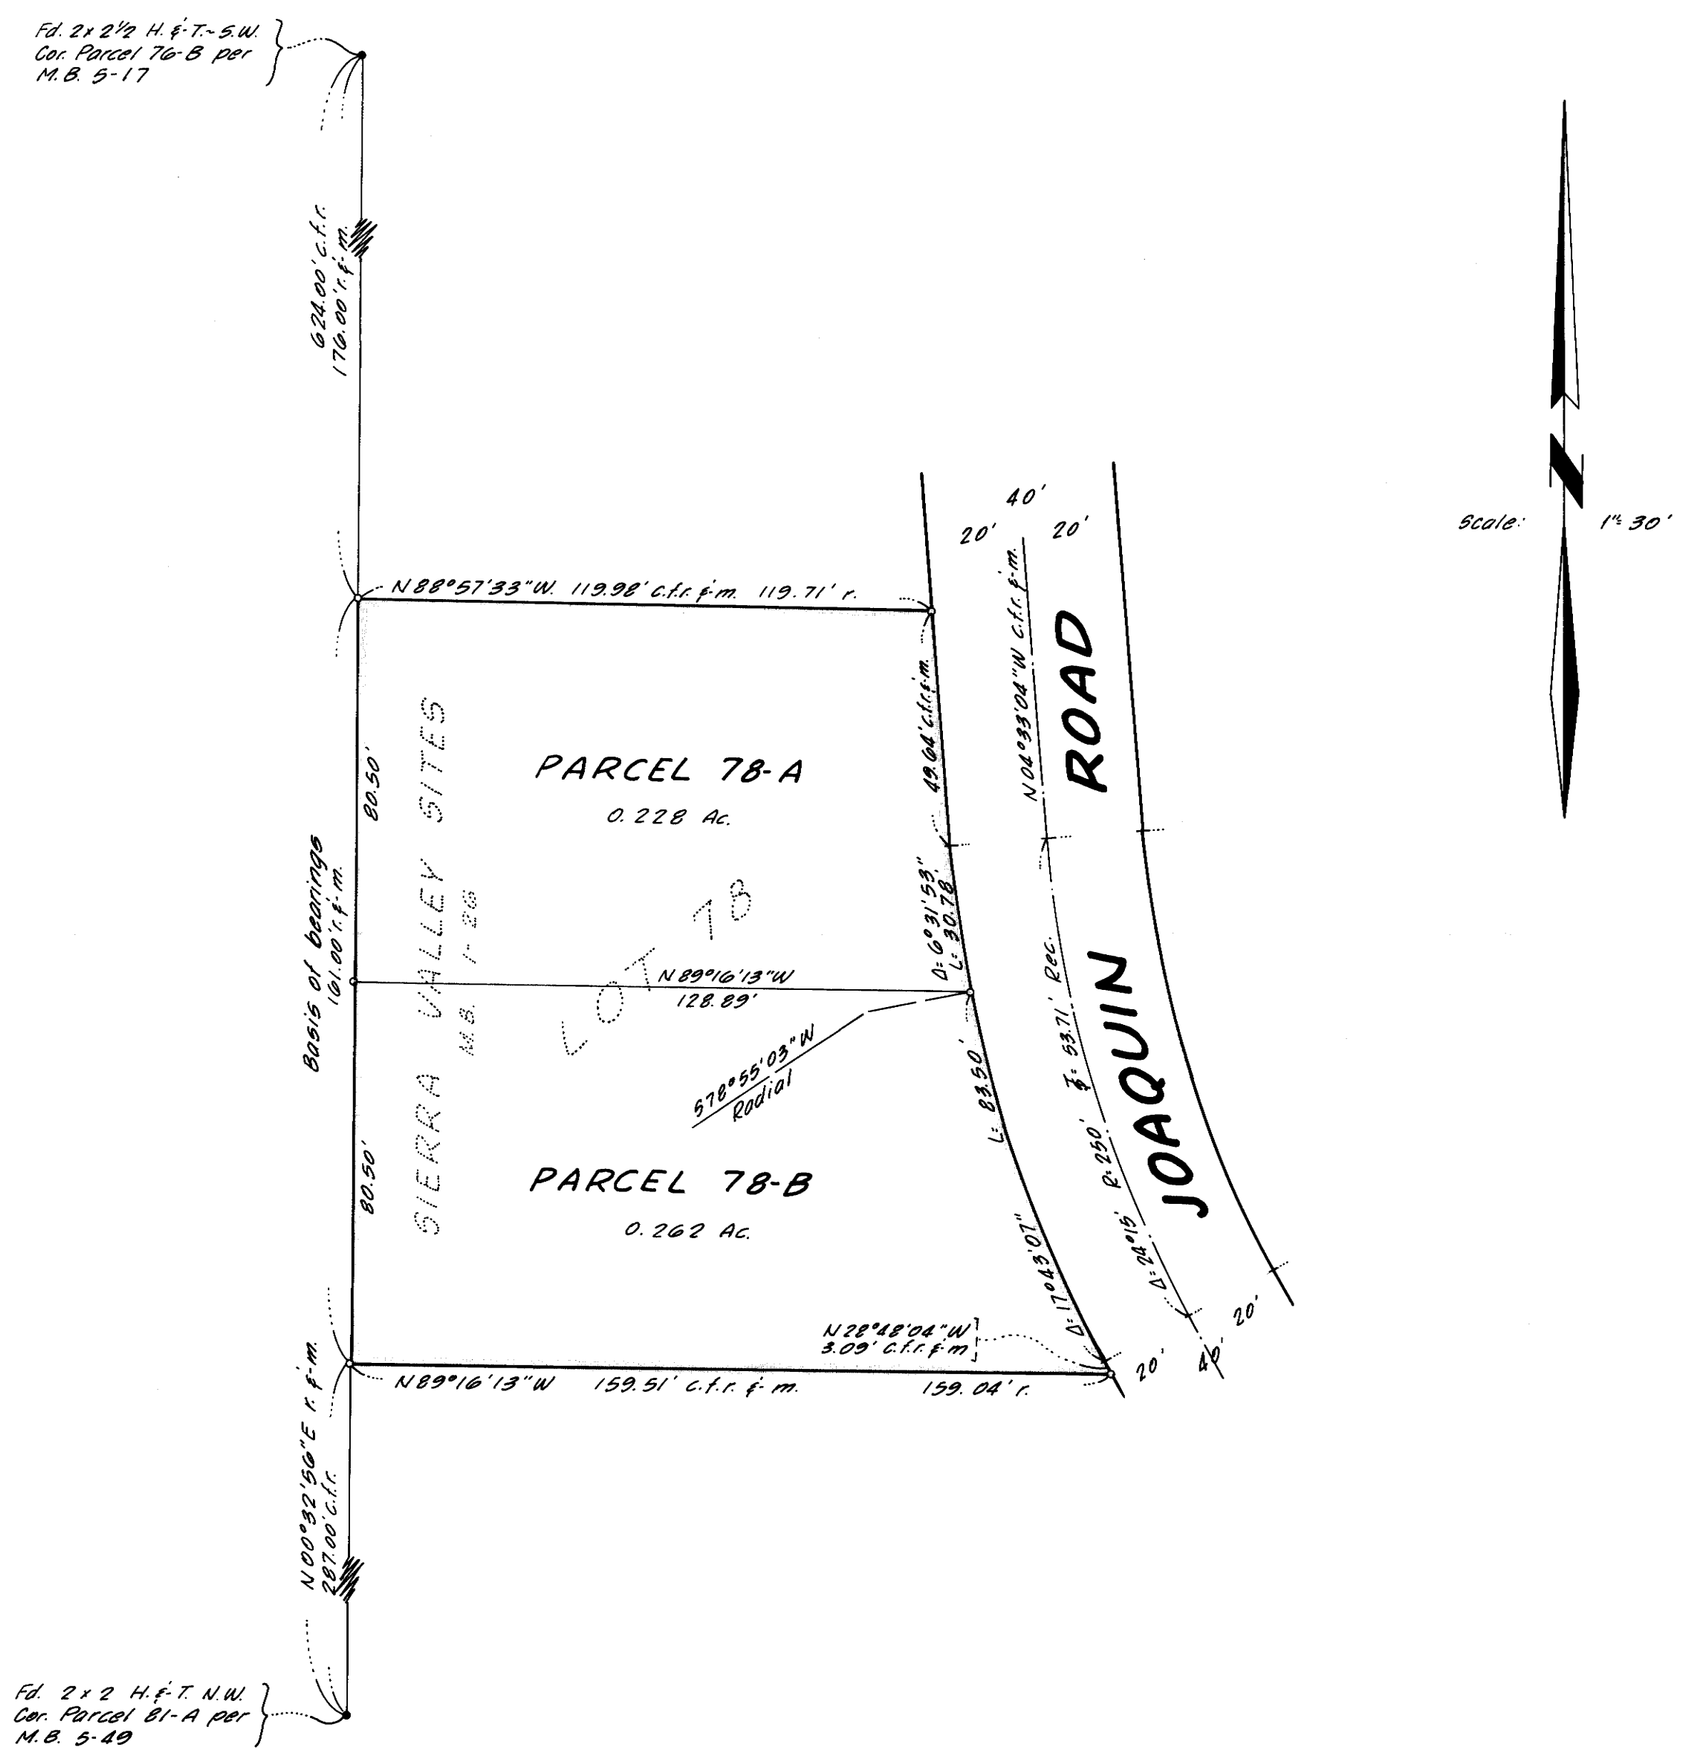

SURVEYOR'S CERTIFICATE

This map correctly represents a survey made under my direction in conformance with the requirements of Chapter 15 of Division 3 of the Business and Professions Code in January, 1970, at the request of Pat Anderson.

Gordon C. Holmes

Gordon C. Holmes, RCE 10867.

COUNTY SURVEYOR'S CERTIFICATE

I have examined this map for conformance with the requirements of Chapter 15 of Division 3 of the Business and Professions Code this ____ day of _____, 1970.

_____
County Surveyor

PLANNING COMMISSION'S CERTIFICATE

I hereby certify that this Land Division Map was approved by the Mono County Planning Commission on the 24th day of February, 1970.

J. E. Bee
Planning Commission Chairman

No. 2051

COUNTY RECORDER'S CERTIFICATE

Filed for record this 2nd day of March, 1970, at 3:00 P.M. in Book 6 of Maps at Page 80 at the request of Gordon C. Holmes.

Anne M. Webb
County Recorder

BASIS OF BEARINGS

The record bearing of N 00°32'56"E of the West line of Sierra Valley Sites per M.B. 1-26 was used as the basis of bearings shown on this map.

MONUMENT NOTE

- • Indicates a found point as noted.
- ○ Indicates a ¾" I.P. & Tag to be set prior to June 1, 1970, the points are inaccessable at this time due to snow.

RECORD OF SURVEY

OF A DIVISION OF LOT 78 OF SIERRA VALLEY SITES IN THE NORTHEAST QUARTER OF SECTION 34, TOWNSHIP 3 SOUTH, RANGE 27 EAST, M.D.M., IN THE COUNTY OF MONO, STATE OF CALIFORNIA

PM 1-01-70