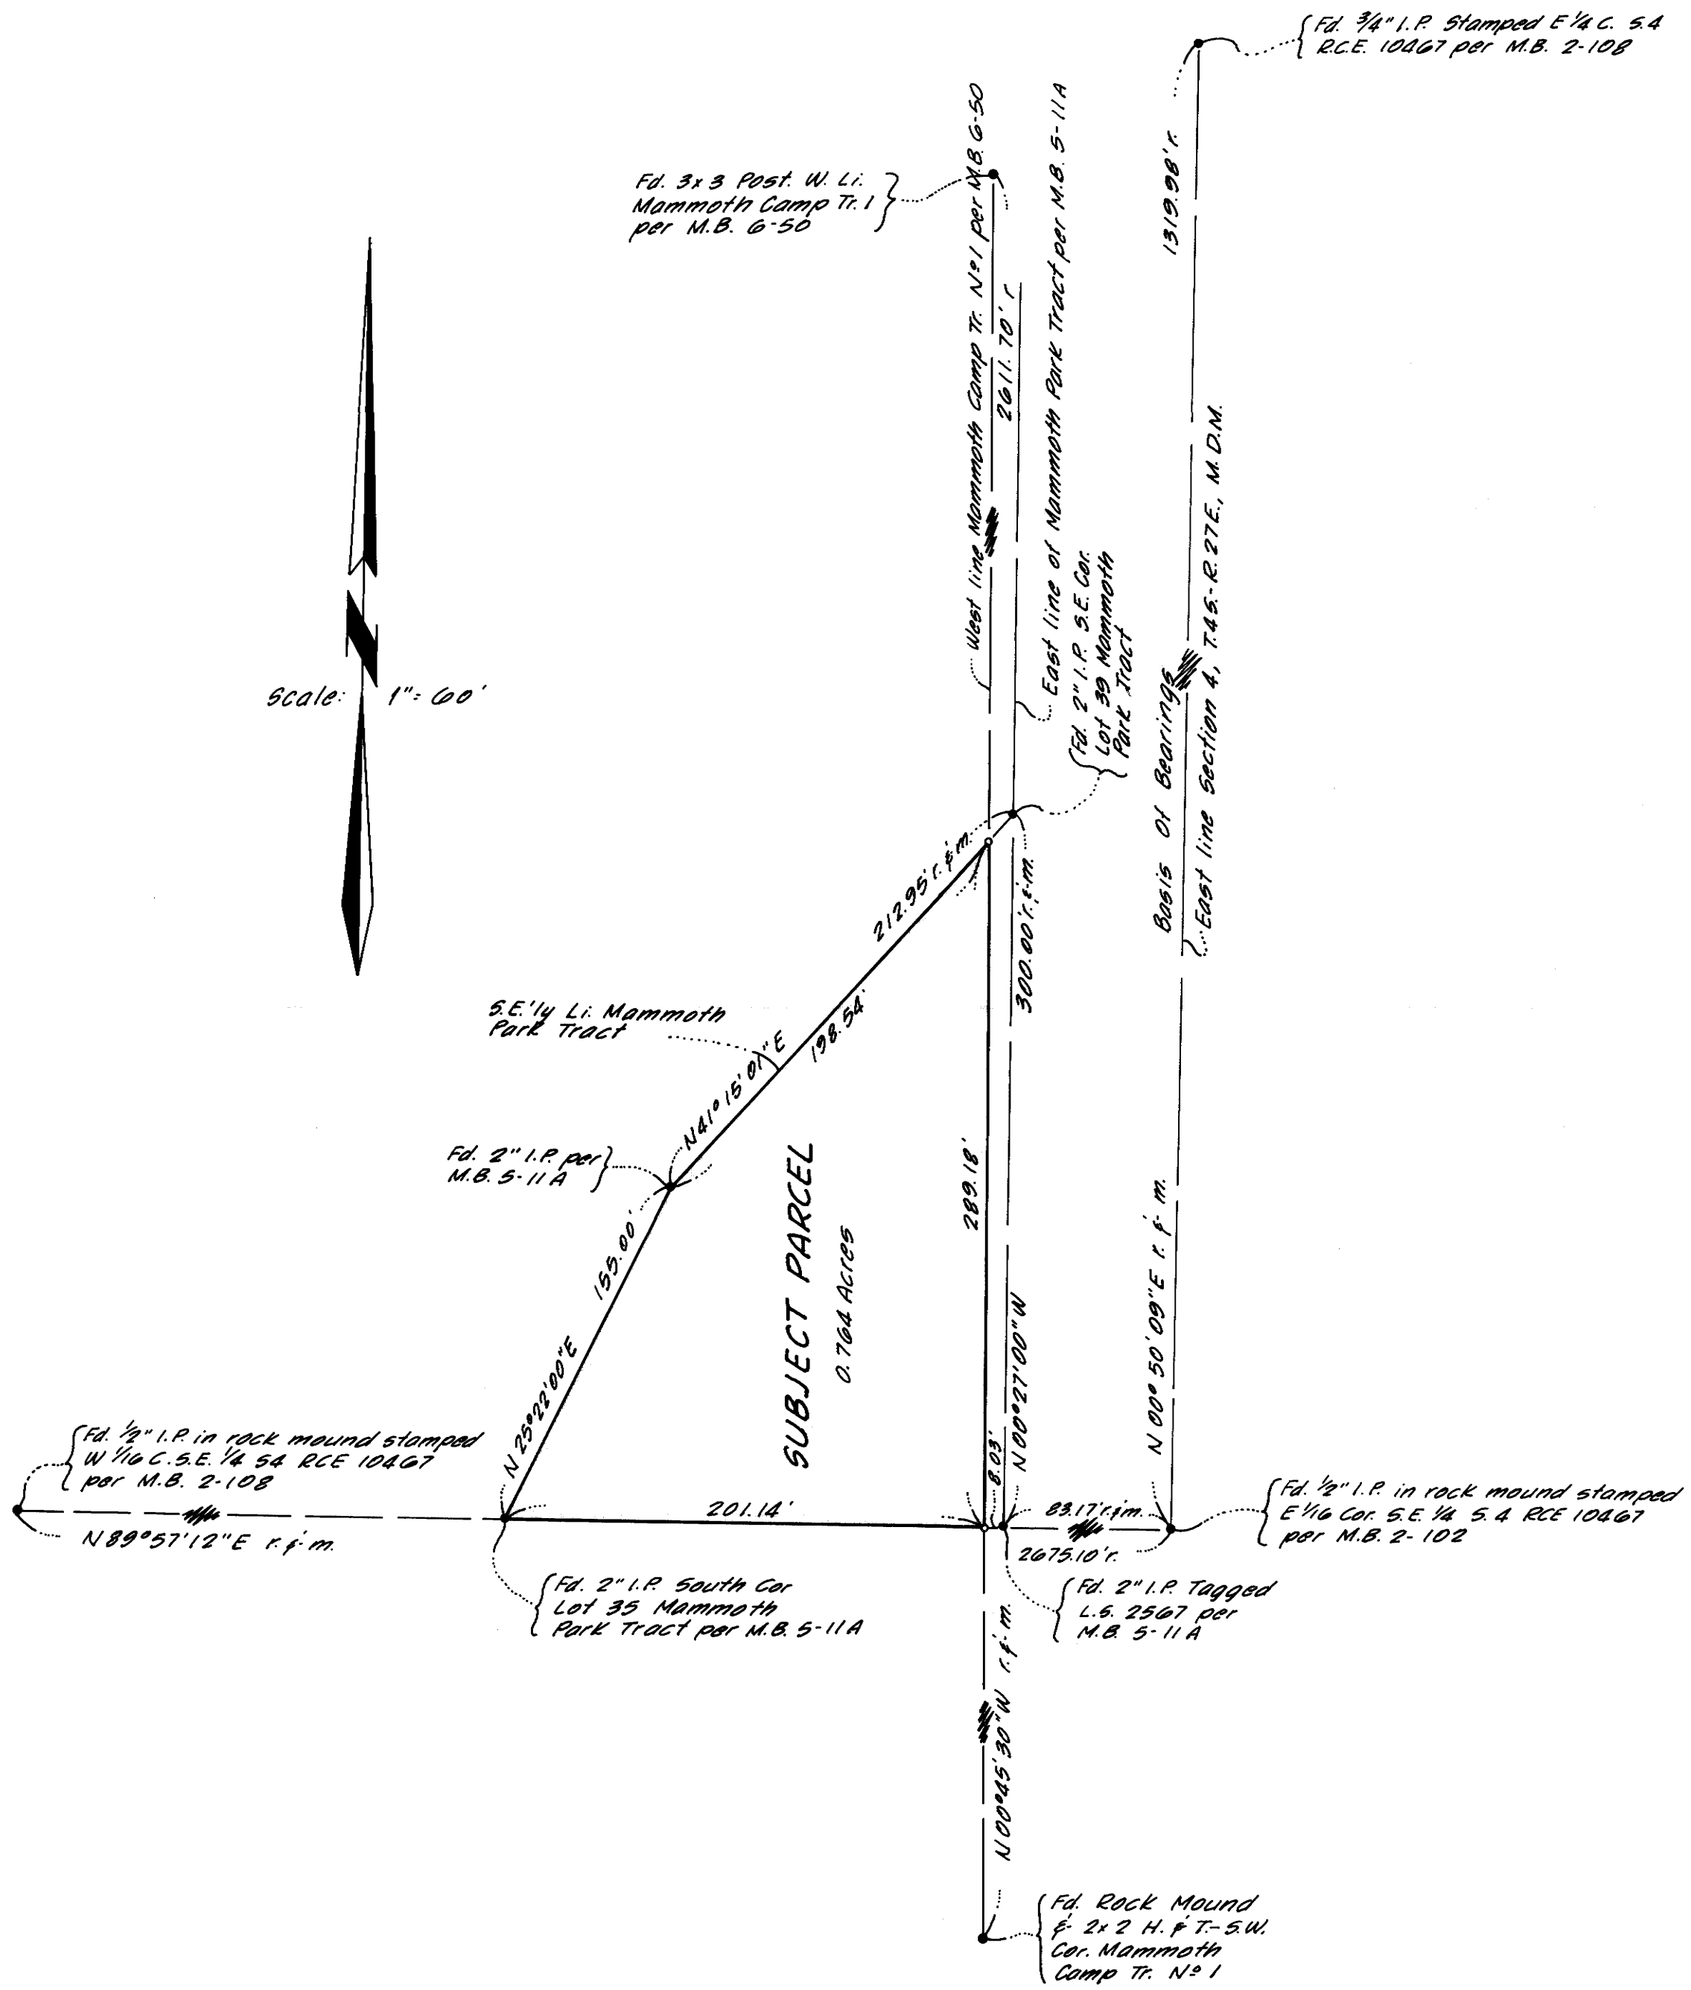

SURVEYOR'S CERTIFICATE

This map correctly represents a survey made under my direction in conformance with the requirements of Chapter 15 of Division 3 of the Business and Professions Code in February, 1970, at the request of Verne Summers.

Gordon C. Holmes

Gordon C. Holmes RCE 10467

COUNTY SURVEYOR'S CERTIFICATE

I have examined this map for conformance with the requirements of Chapter 15 of Division 3 of the Business and Professions Code this ____ day of _____, 1970.

No. 2332

County Surveyor

COUNTY RECORDER'S CERTIFICATE

Filed for record this 16th day of March, 1970, at 11:15 A. M. in Book 6 of Maps at Page 81 at the request of Gordon C. Holmes

Anne M. Webb

County Recorder

BASIS OF BEARINGS

The record bearing of N 00°50'09"E of the east line of Section 4, T.4S.-R.27E., M.D.M., as shown on the Record Of Survey recorded in Book 6 Page 50 of Maps was used as the basis of bearings shown on this map.

MONUMENT NOTE

- • Indicates a found point as noted.
- ○ Indicates a 3/4" I.P. & Tag to be set prior to June 1, 1970, points are inaccessable at this time due to snow.

RECORD OF SURVEY

OF THAT PORTION OF THE NORTH HALF OF THE SOUTHEAST QUARTER OF SECTION 4, T.4S.-R.27E., M.D.M., IN THE COUNTY OF MONO, STATE OF CALIFORNIA, LYING SOUTHEASTERLY OF THE SOUTHEASTERLY LINE OF MAMMOTH PARK TRACT PER M.B. 5-11A AND WESTERLY OF THE WEST LINE OF MAMMOTH CAMP TRACT No 1 PER M.B. 6-50