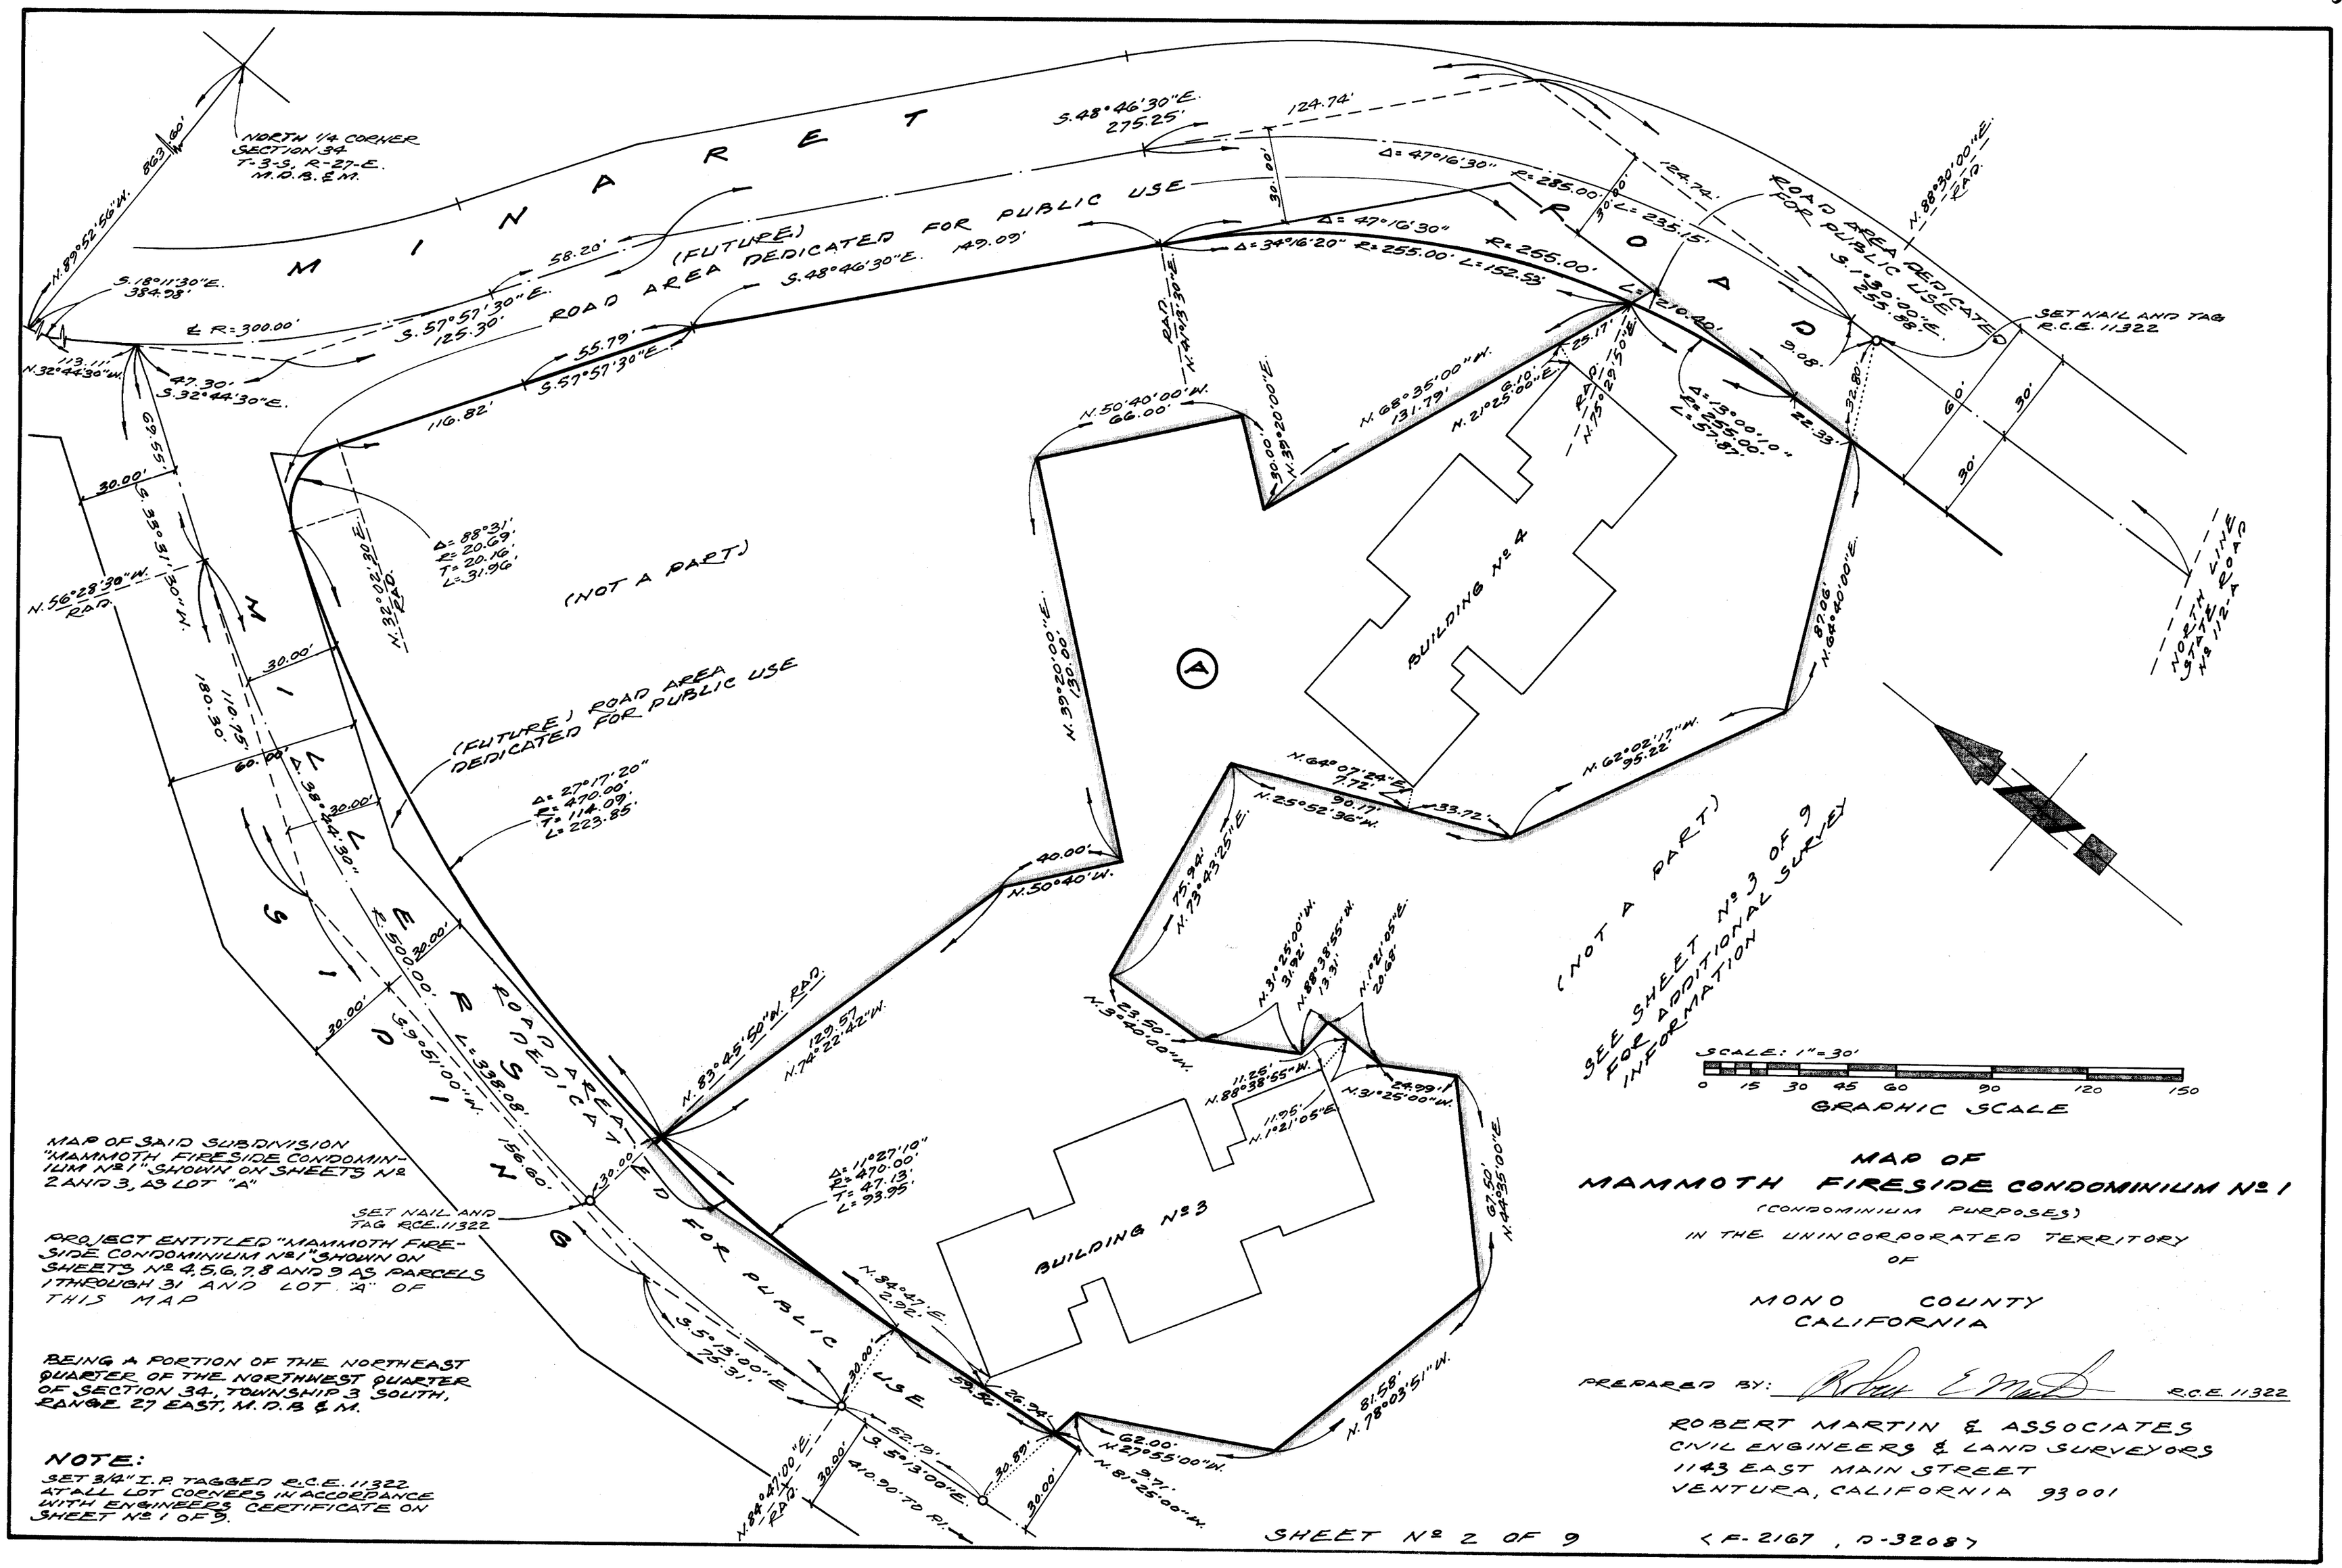

MAP OF SAID SUBDIVISION "MAMMOTH FIRESIDE CONDOMINIUM Nº 1" SHOWN ON SHEETS Nº 2 AND 3, AS LOT "A"

PROJECT ENTITLED "MAMMOTH FIRESIDE CONDOMINIUM Nº 1" SHOWN ON SHEETS Nº 4, 5, 6, 7, 8 AND 9 AS PARCELS 1 THROUGH 31 AND LOT "A" OF THIS MAP

BEING A PORTION OF THE NORTHEAST QUARTER OF THE NORTHWEST QUARTER OF SECTION 34, TOWNSHIP 3 SOUTH, RANGE 27 EAST, M.D.B.&M.

NOTE:
SET 3/4" I.P. TAGGED R.C.E. 11322 AT ALL LOT CORNERS IN ACCORDANCE WITH ENGINEERS CERTIFICATE ON SHEET Nº 1 OF 9.

MAP OF MAMMOTH FIRESIDE CONDOMINIUM Nº 1

(CONDOMINIUM PURPOSES)

IN THE UNINCORPORATED TERRITORY OF

MONO COUNTY
CALIFORNIA

PREPARED BY: Robert E. Martin R.C.E. 11322

ROBERT MARTIN & ASSOCIATES
CIVIL ENGINEERS & LAND SURVEYORS
1143 EAST MAIN STREET
VENTURA, CALIFORNIA 93001

(F-2167, D-3208)