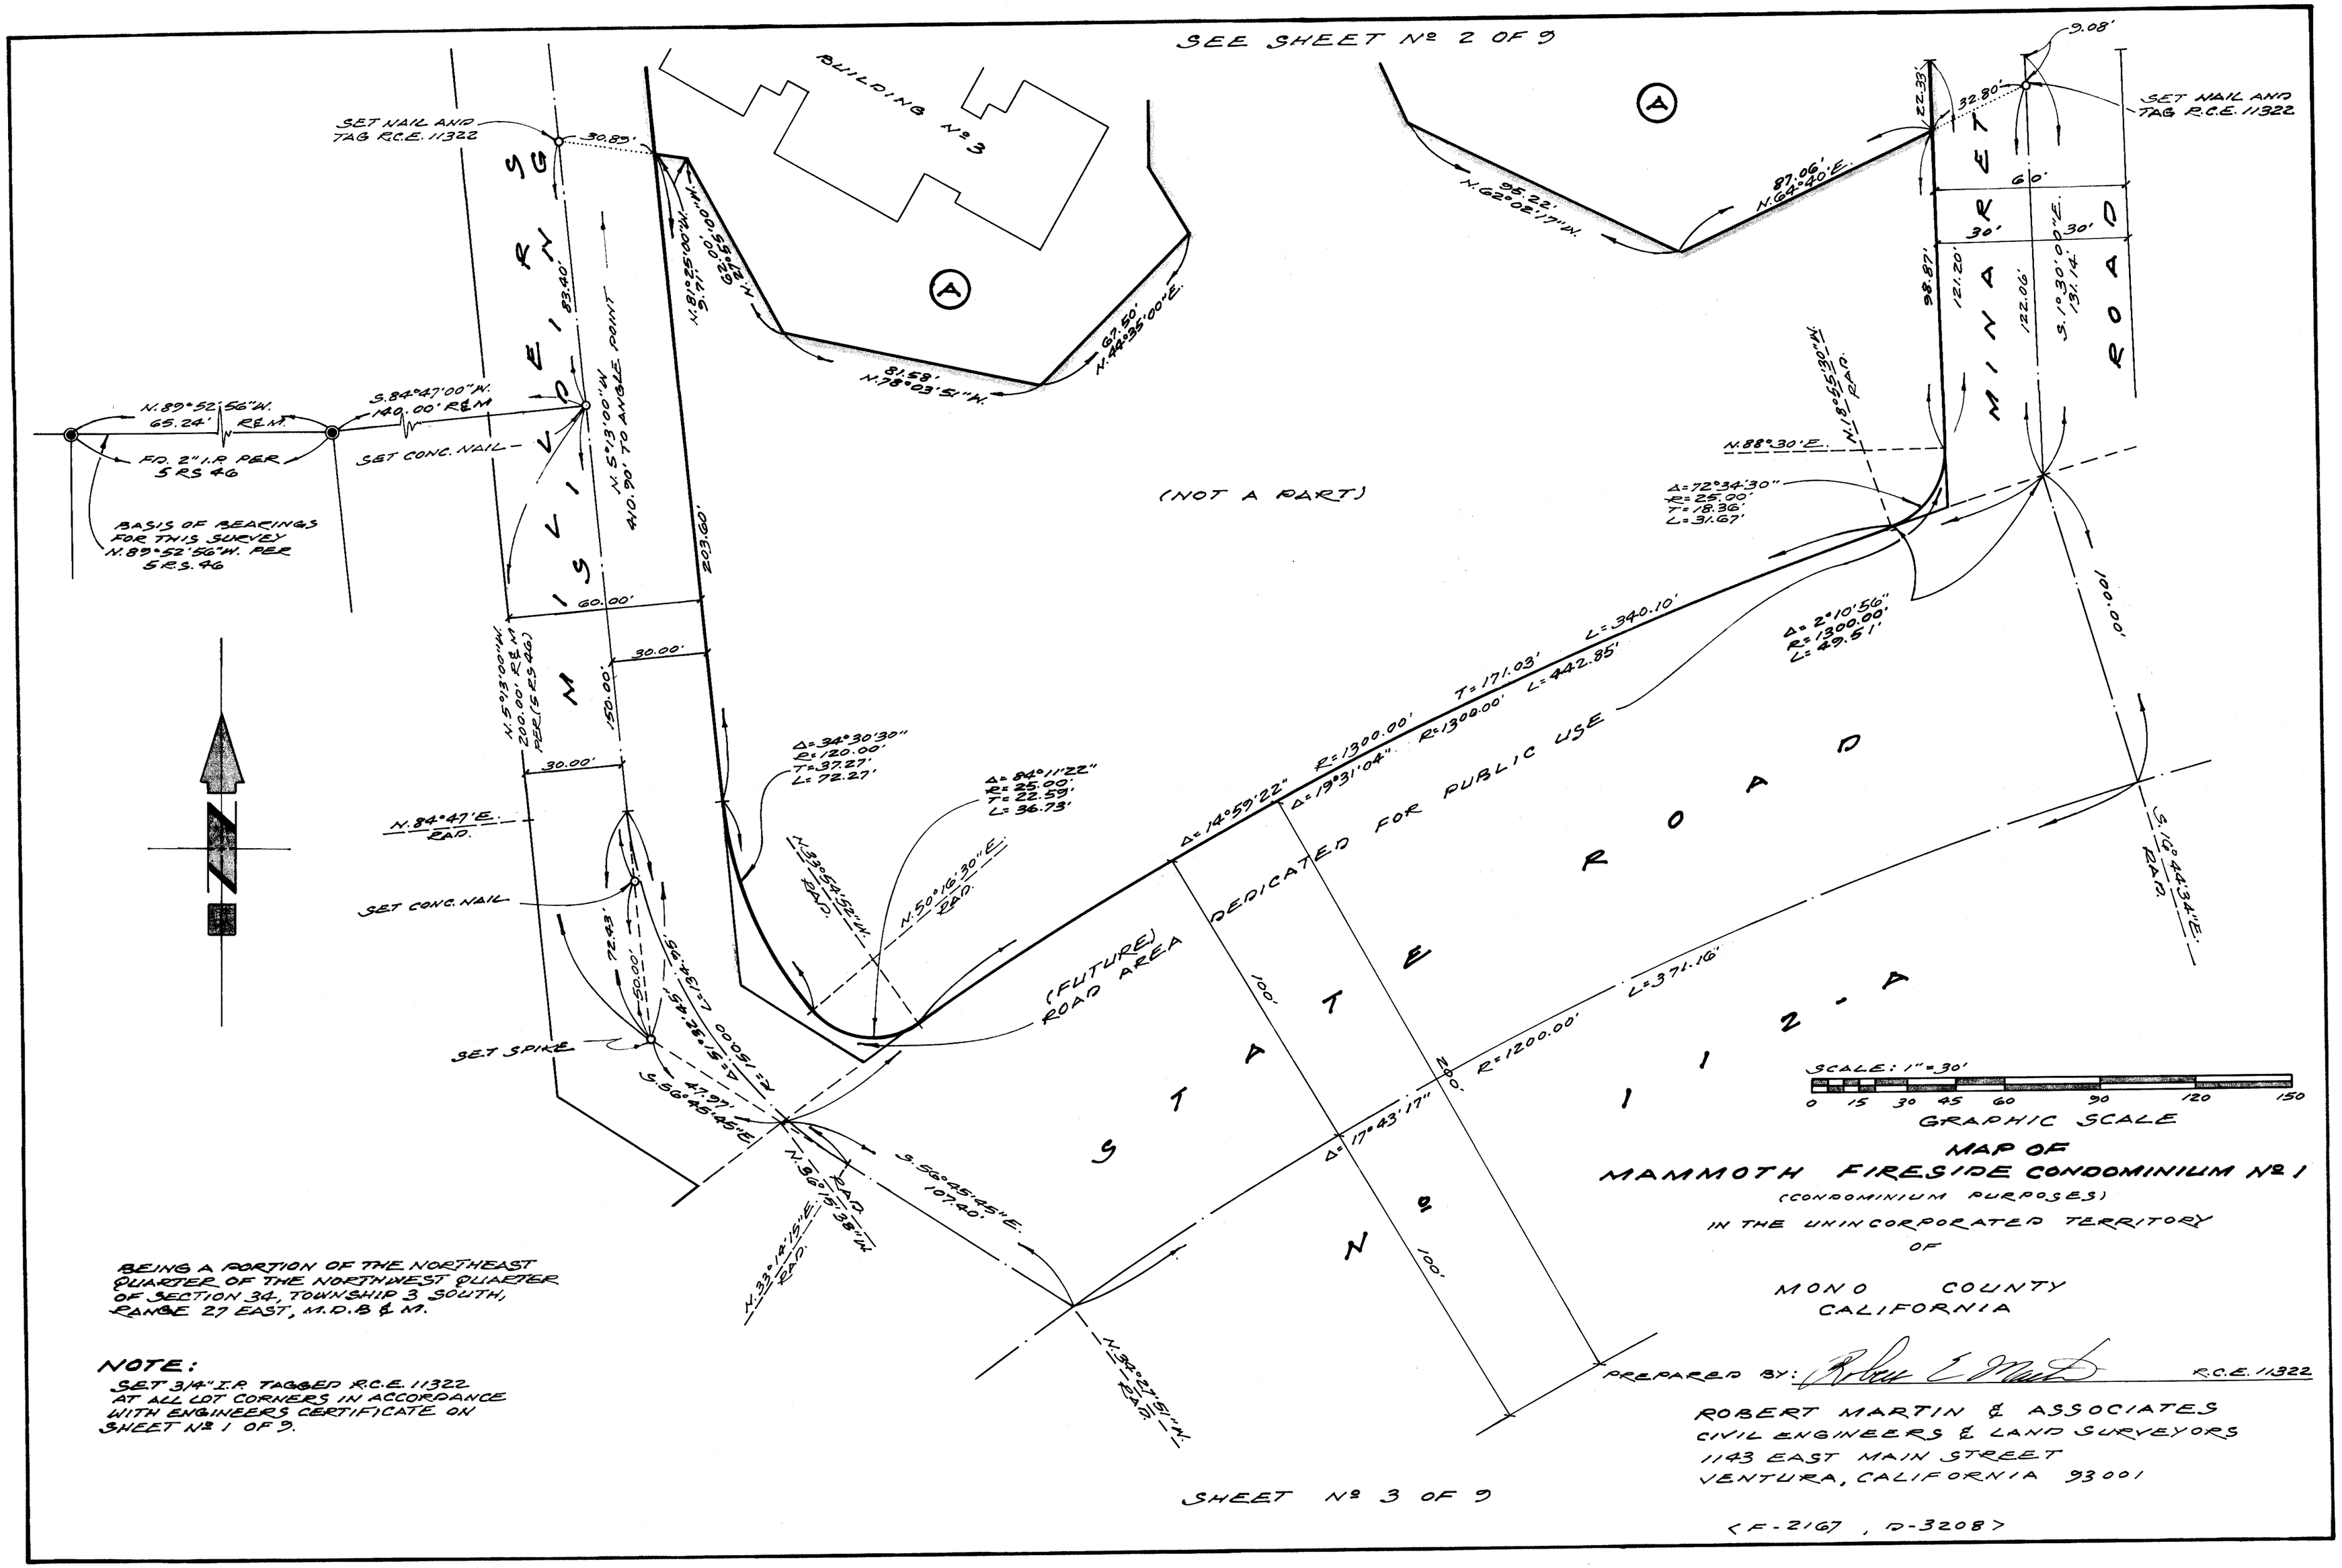

BEING A PORTION OF THE NORTHEAST QUARTER OF THE NORTHWEST QUARTER OF SECTION 34, TOWNSHIP 3 SOUTH, RANGE 27 EAST, M.D.B & M.

NOTE:
SET 3/4" I.P. TAGGED R.C.E. 11322 AT ALL LOT CORNERS IN ACCORDANCE WITH ENGINEERS CERTIFICATE ON SHEET Nº 1 OF 9.

MAP OF MAMMOTH FIRESIDE CONDOMINIUM Nº 1

(CONDOMINIUM PURPOSES)

IN THE UNINCORPORATED TERRITORY OF

MONO COUNTY
CALIFORNIA

PREPARED BY: R.C.E. 11322

ROBERT MARTIN & ASSOCIATES
CIVIL ENGINEERS & LAND SURVEYORS
1143 EAST MAIN STREET
VENTURA, CALIFORNIA 93001

<F-2167, D-3208>