SHEET 2 OF 2 SHEETS

# CHATEAU BLANC NO. 3

## MONO COUNTY, CALIFORNIA

BEING A SUBDIVISION OF LOT 1 OF MAMMOTH MEADOWS SUBDIVISION PER MAP THEREOF RECORDED IN BOOK 6, PAGES 26 AND 26 A OF MAPS, RECORDS OF MONO COUNTY.

JANUARY, 1970

12 LOTS & LOT A

GERALD F. OLDENBURG, L.S. 3246

1.026 ACRES

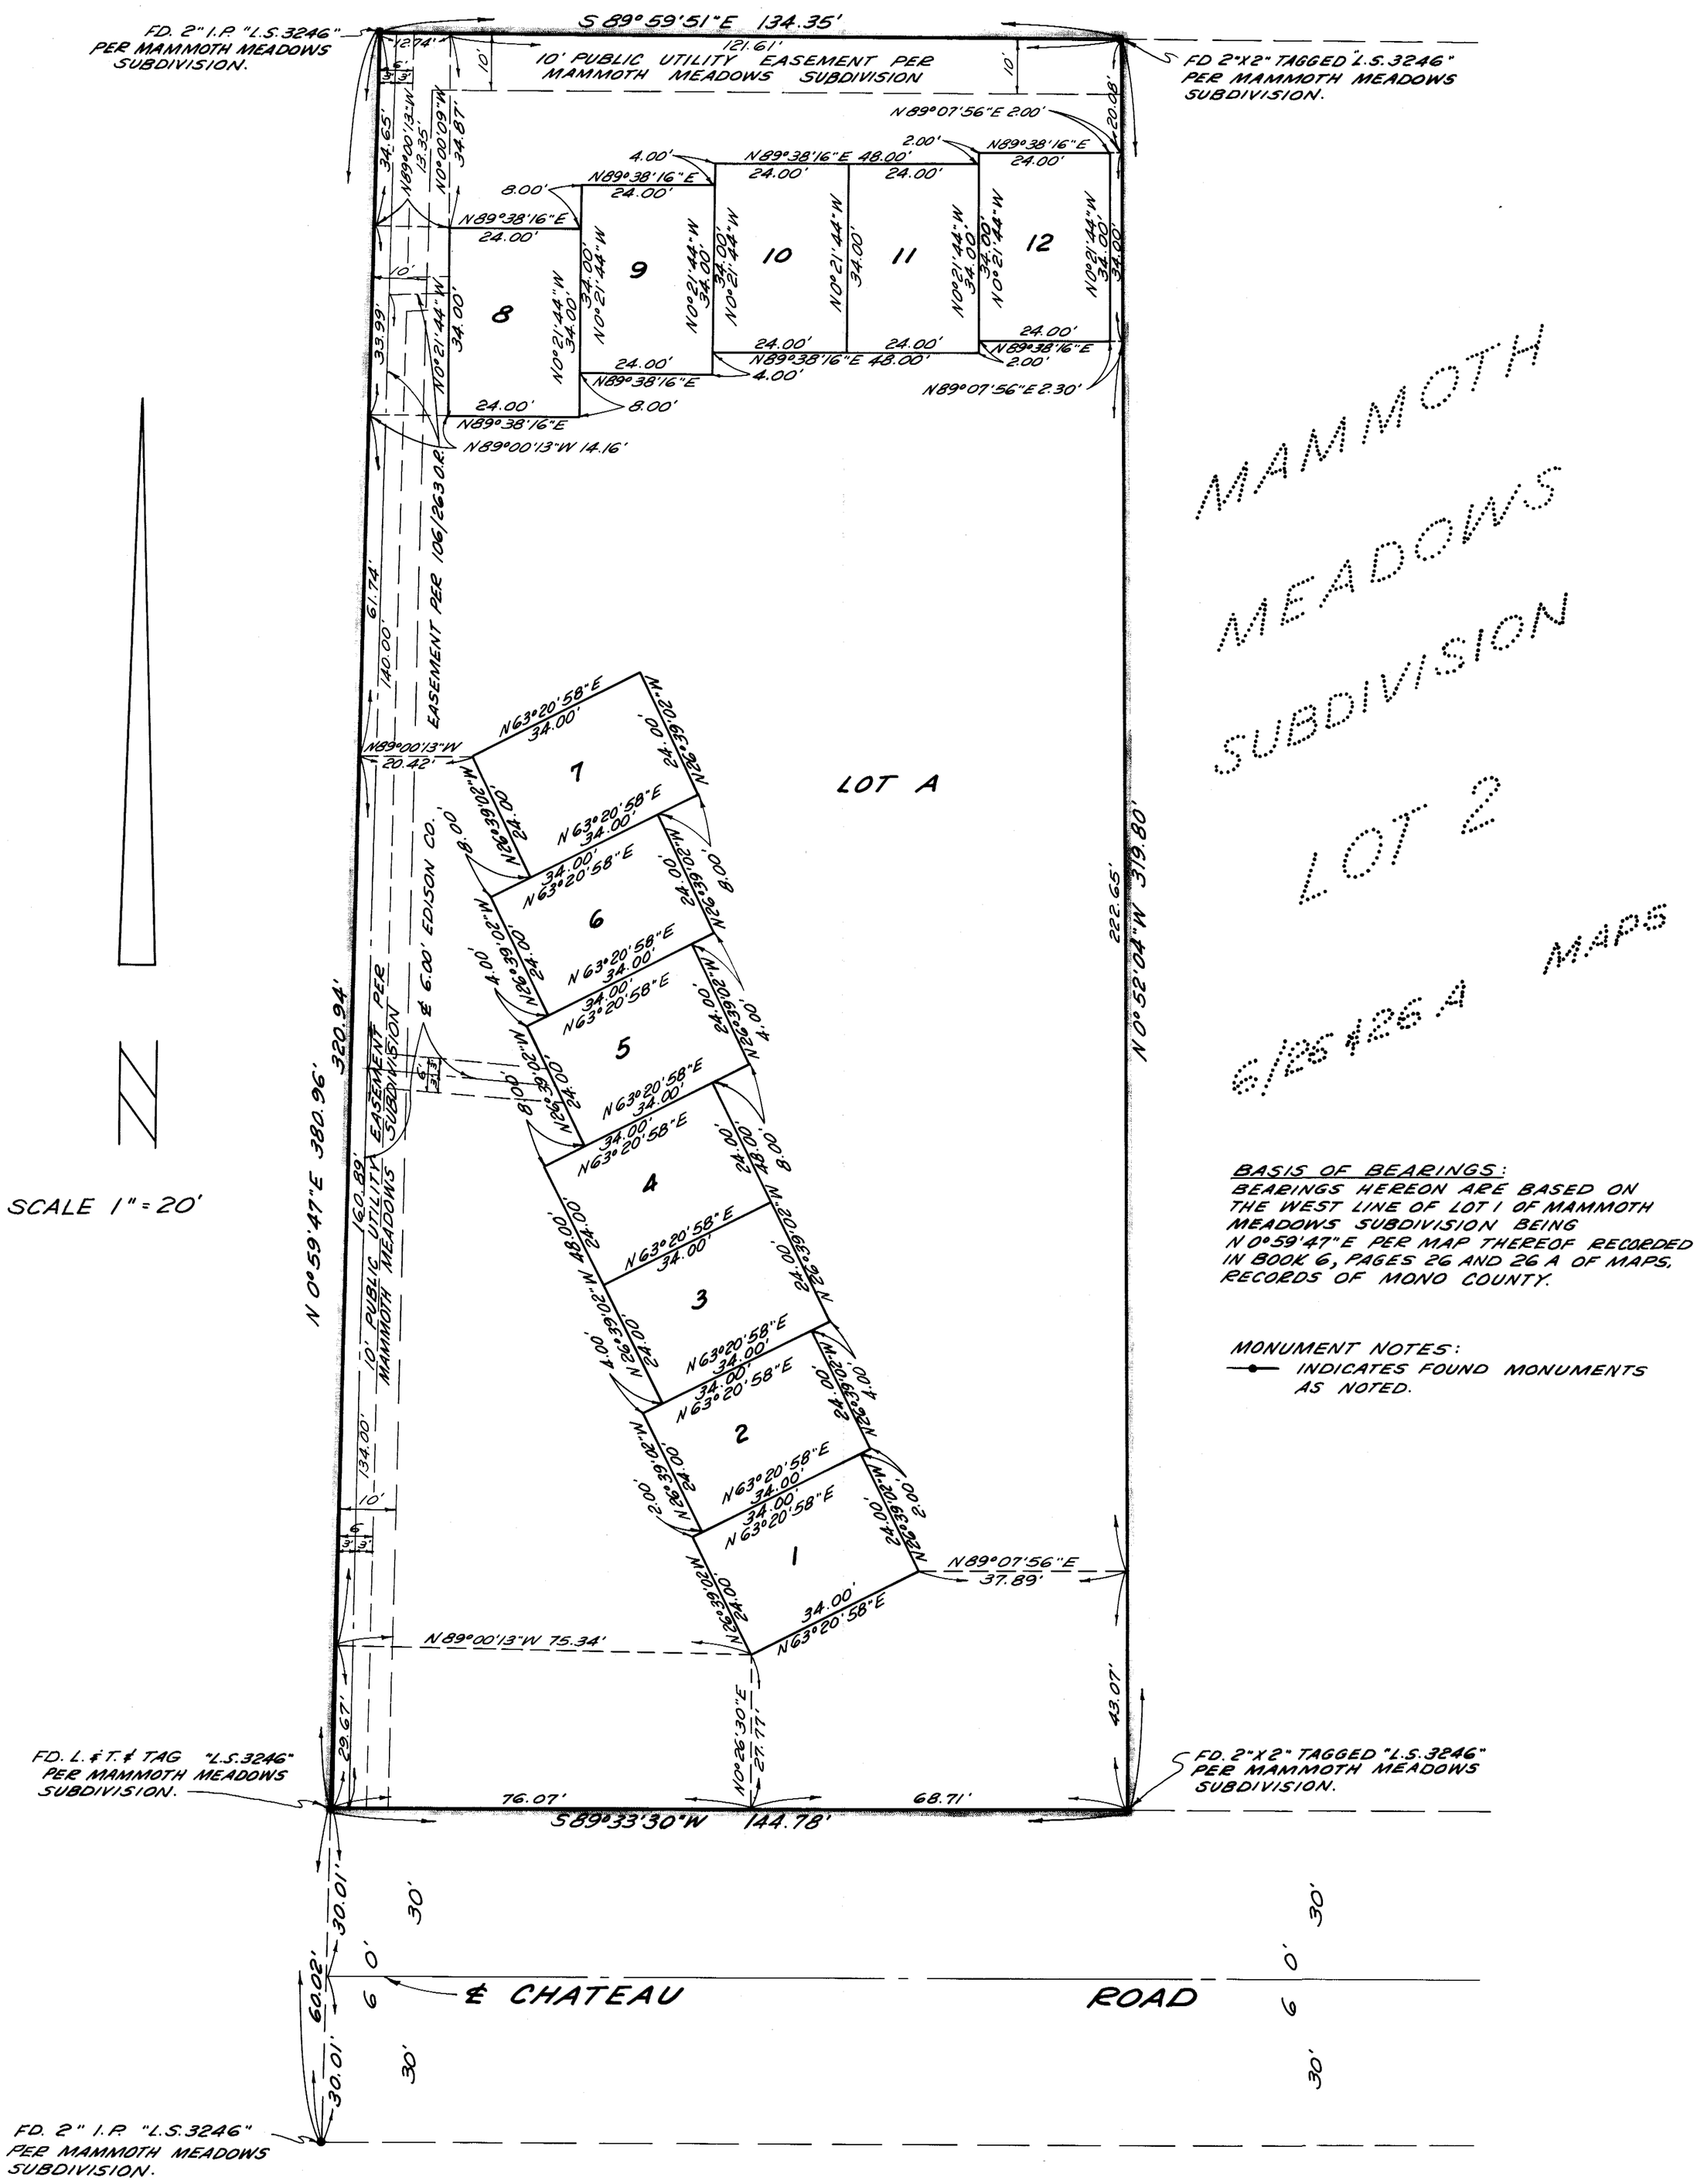


BASIS OF BEARINGS:
BEARINGS HEREON ARE BASED ON THE WEST LINE OF LOT 1 OF MAMMOTH MEADOWS SUBDIVISION BEING N 0°59'47"E PER MAP THEREOF RECORDED IN BOOK 6, PAGES 26 AND 26 A OF MAPS, RECORDS OF MONO COUNTY.

MONUMENT NOTES:
—●— INDICATES FOUND MONUMENTS AS NOTED.

68-226

Vol. 6 - Page 83A