Vol. 6 PAGE 91

440

RECORDED AT REQUEST OF
Dept. of Water & Power, City of LA
AT 5 MIN PAST 2 P.
VOL 6 MAPS. PG 91
AUG 5 1970
MONO COUNTY CALIFORNIA
Avery M. Webb
COUNTY RECORDER
NO FEE
COMPARED
INDEXED

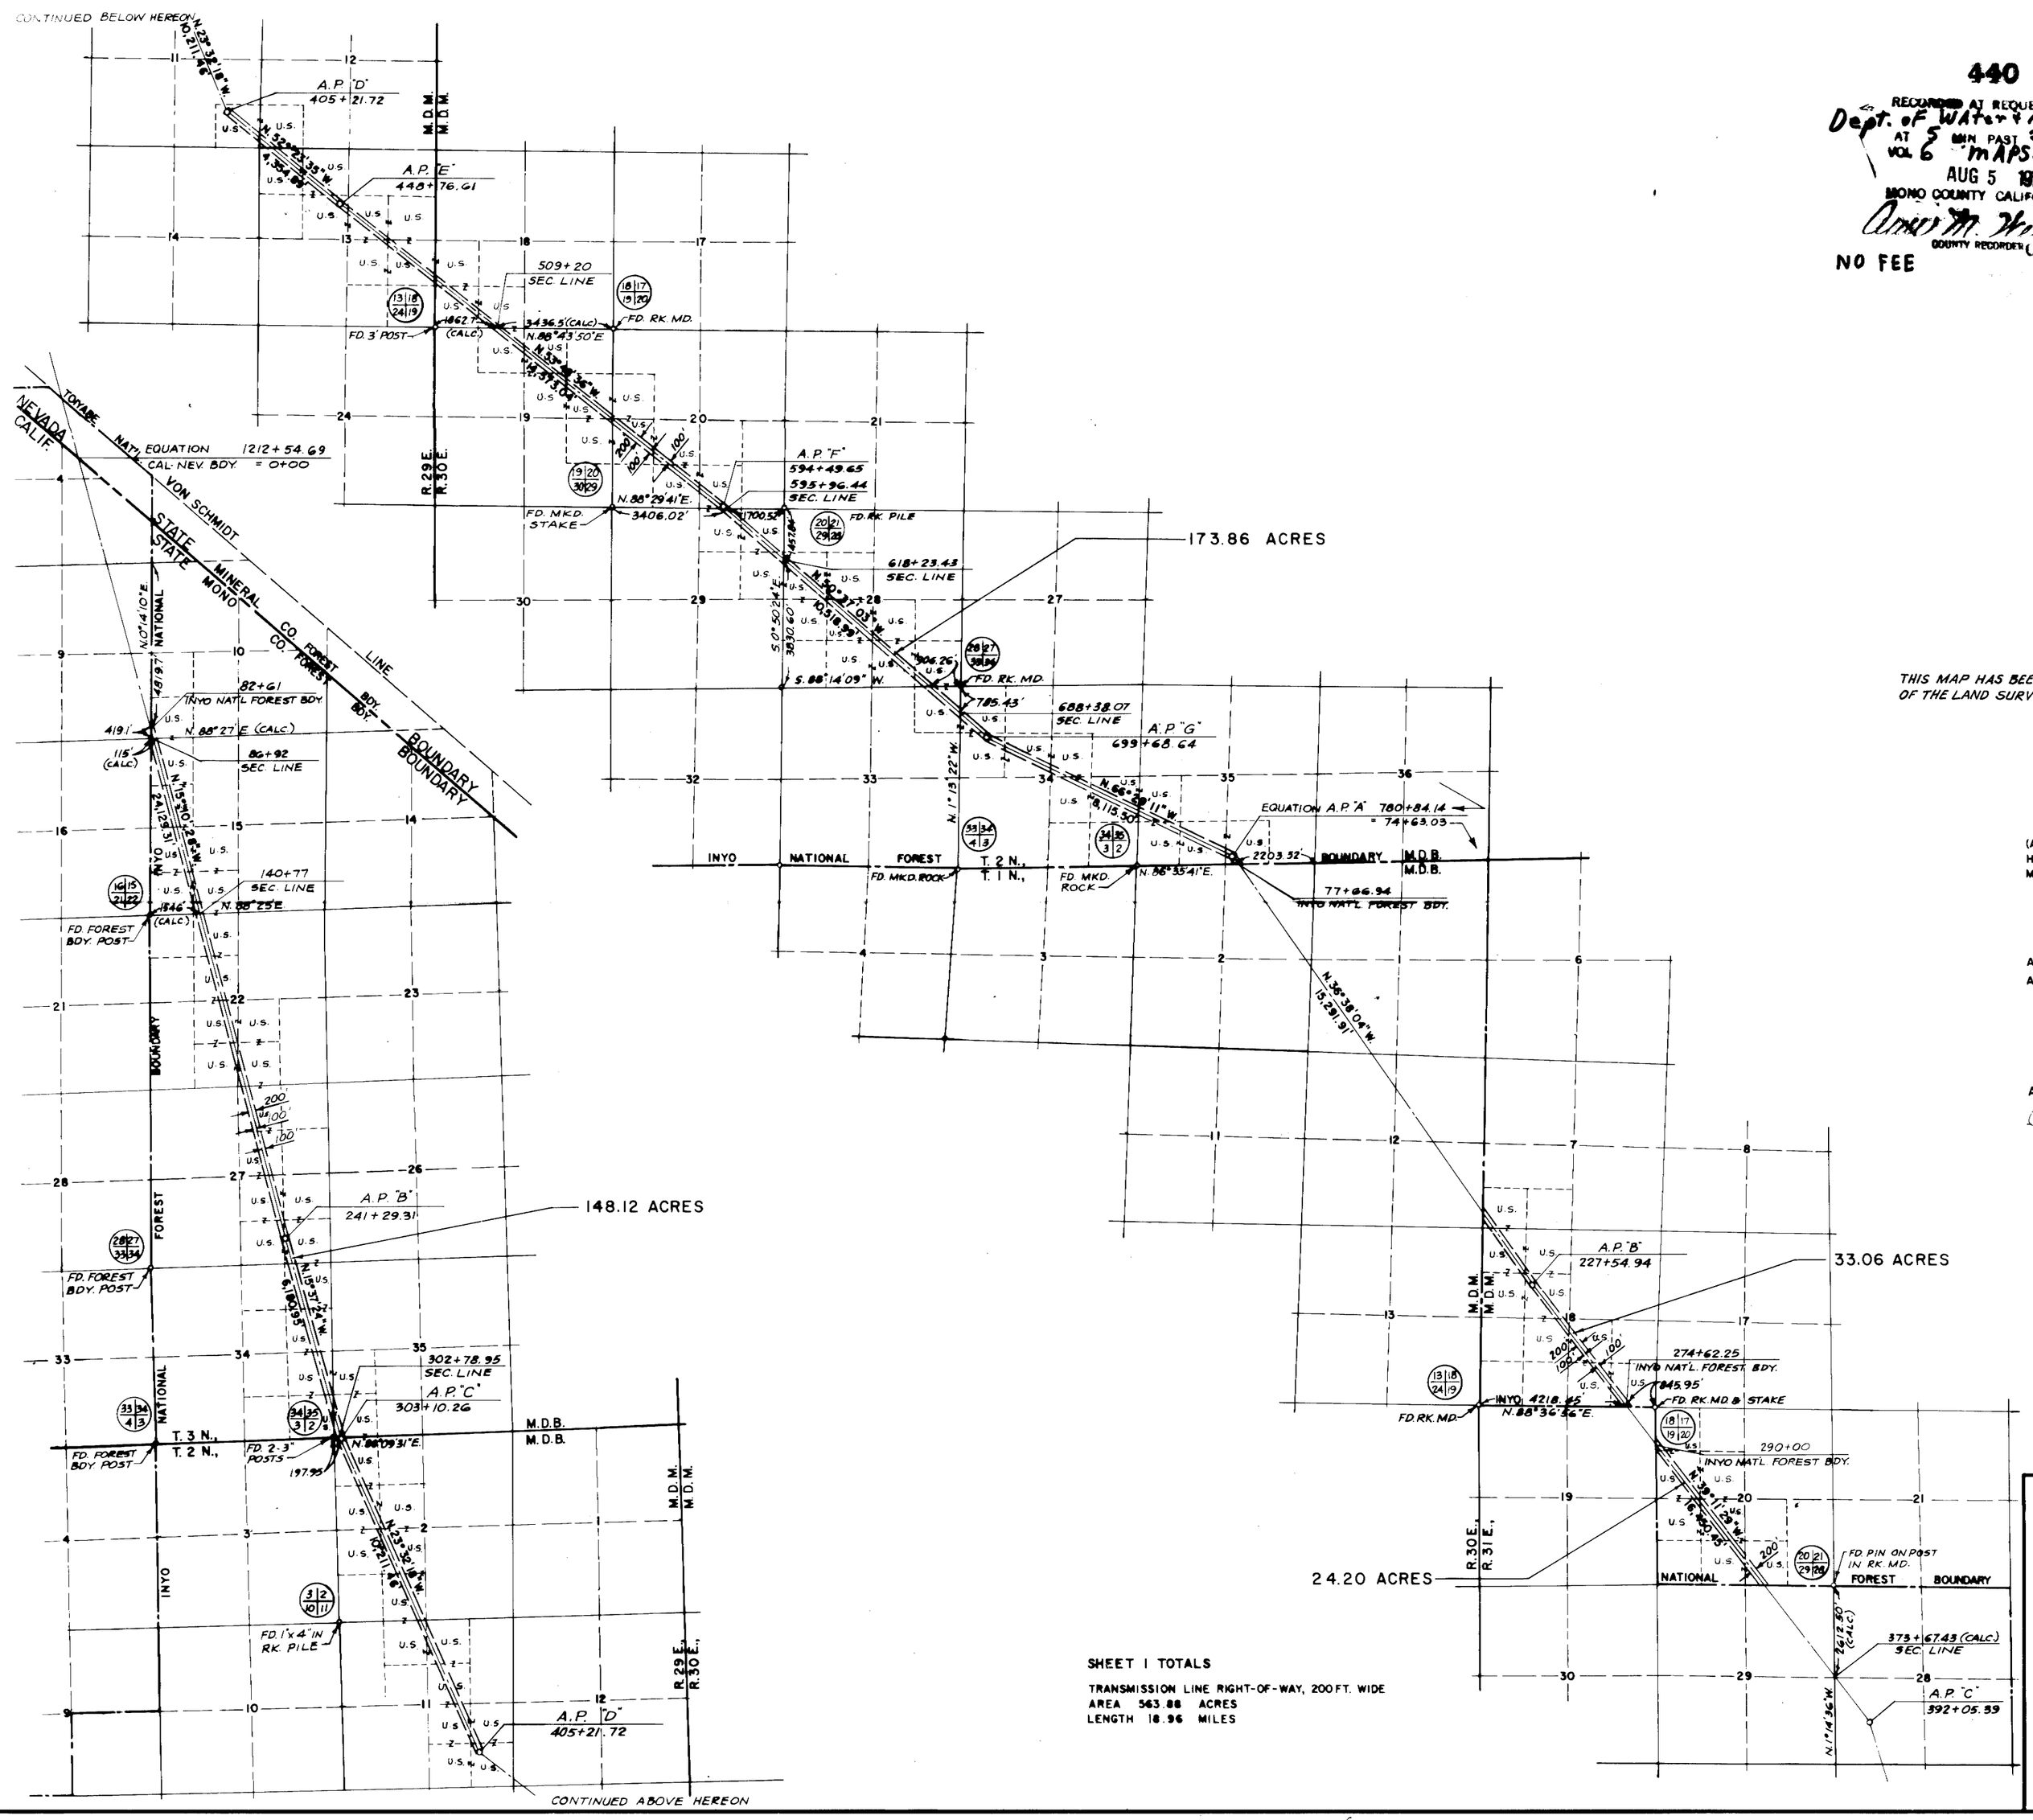

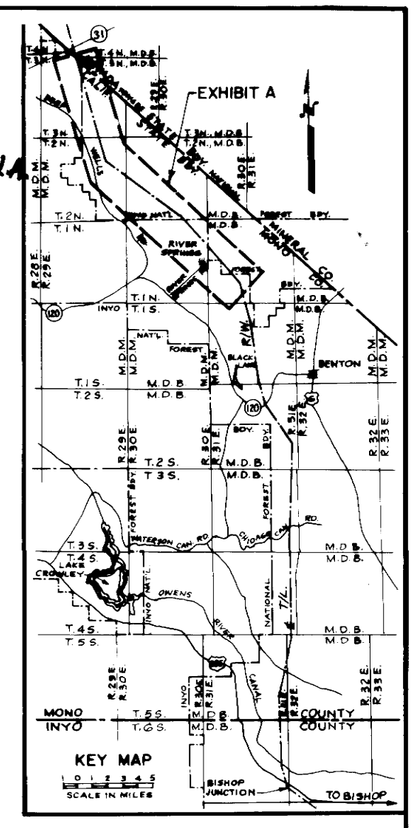

THIS MAP HAS BEEN EXAMINED FOR CONFORMANCE WITH THE REQUIREMENTS OF THE LAND SURVEYORS ACT THIS 5TH DAY OF August 1970.

Richard L. Cook
COUNTY SURVEYOR

THIS MAP IS A PART OF THE APPLICATION FOR AN EASEMENT (ACT OF MARCH 4, 1911, AS AMENDED), FOR THE SYLMAR-OREGON H.V.D.C. TRANSMISSION LINE WITHIN THE INYO NATIONAL FOREST MADE BY THE UNDERSIGNED THIS 21st DAY OF MAY, 1968.

~~DEPARTMENT OF WATER AND POWER~~
OF THE CITY OF LOS ANGELES

AUTHORIZED BY RESOLUTION NO. 627
ADOPTED March 14, 1967

Nathan O. Freedman
NATHAN O. FREEDMAN
PRESIDENT OF THE BOARD OF WATER AND POWER COMMISSIONERS OF THE CITY OF LOS ANGELES

ATTEST:
Opal L. Murphy
OPAL L. MURPHY
SECRETARY

U. S. = LANDS OF THE UNITED STATES
P. = PATENTED LANDS

BEARINGS ARE BASED ON CALIFORNIA COORDINATE SYSTEM - ZONE III

SHEET 1 TOTALS

TRANSMISSION LINE RIGHT-OF-WAY, 200 FT. WIDE
AREA 563.88 ACRES
LENGTH 18.96 MILES

EXHIBIT A

DETAIL MAP SHOWING PORTIONS OF

SYLMAR-OREGON H.V.D.C. TRANSMISSION LINE

OF THE

CITY OF LOS ANGELES

LYING WHOLLY WITHIN

THE INYO NATIONAL FOREST

SHEET 1 OF 1 — SCALE: 1" = 3400'

2000 0 2000 4000 6000 8000
SCALE IN FEET

APPLICATION UNDER ACT OF MARCH 4, 1911 AS AMENDED.
EASEMENT DATED THIS 21st DAY OF MAY, 1968.
PREPARED BY Walter H. Moore
WALTER H. MOORE (L.S. 2477)
SENIOR SURVEY SUPERVISOR
DEPARTMENT OF WATER & POWER
OF THE CITY OF LOS ANGELES

L36 CM33