Vol. 7-Pg. 10

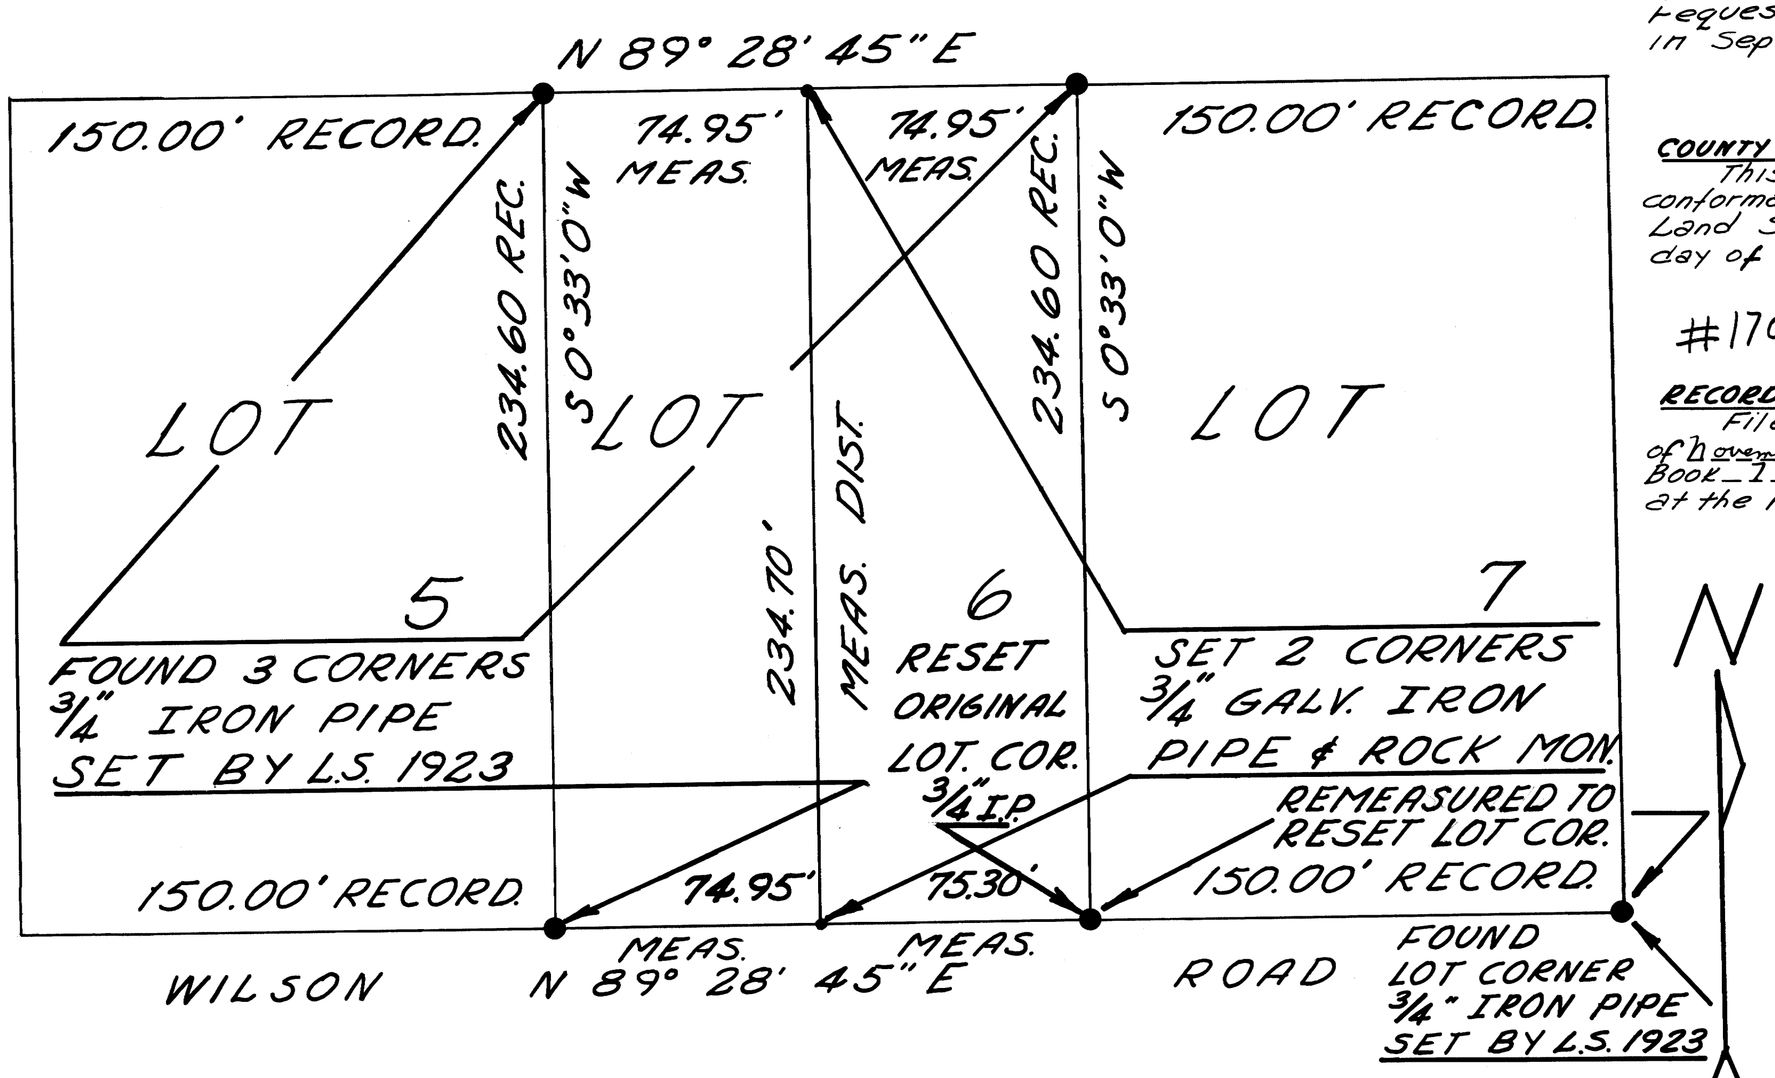

SURVEYOR'S CERTIFICATE

This map correctly represents a survey made by me or under my direction in conformance with the requirements of the Land Surveyor's Act at the request of J.L. Strong and R.H. Bowles in September, 1970

Elwyne G. Wadsworth
Elwyne G. Wadsworth
R.C.E. 19458

COUNTY SURVEYOR'S CERTIFICATE

This map has been examined for conformance with the requirements of the Land Surveyor's Act this 24 day of November, 1970

#1705 Richard L. Pool P.E.
County Surveyor

RECORDER'S CERTIFICATE

Filed for record this 4th day of November, 1970 at 2:15 P. M. in Book 1 of maps at page 10 at the request of J.L. Strong and R.H. Bowles

Ann M. Webb
County Recorder

COUNTY SURVEYOR'S NOTE:
This Map is for the purpose of establishing Lot corners to satisfy escrow conditions, and the County Parcel map requirement does not apply RLP

RECORD OF SURVEY TO DIVIDE LOT 6 IN HILLTOP ESTATES ADDITION II

SCALE: 1 INCH = 30 FEET

A RECORD OF SURVEY BY L.S. 1923 TITLED "HILLTOP ESTATES ADDITION II" RECORDED IN BOOK 3 OF MAPS, PAGE 50 COUNTY OF MONO, RECORDERS OFFICE WAS USED AS A BASIS OF BEARINGS FOR THIS SURVEY.

THIS SURVEY WAS MADE IN CONFORMANCE WITH THE SURVEY MADE BY SWAN WILSON IN 1962 AS RECORDED IN BOOK 3 OF MAPS, PAGE 50, COUNTY OF MONO, BRIDGEPORT, CALIFORNIA.

J.L.S.