Vol. 7 - PAGE 14

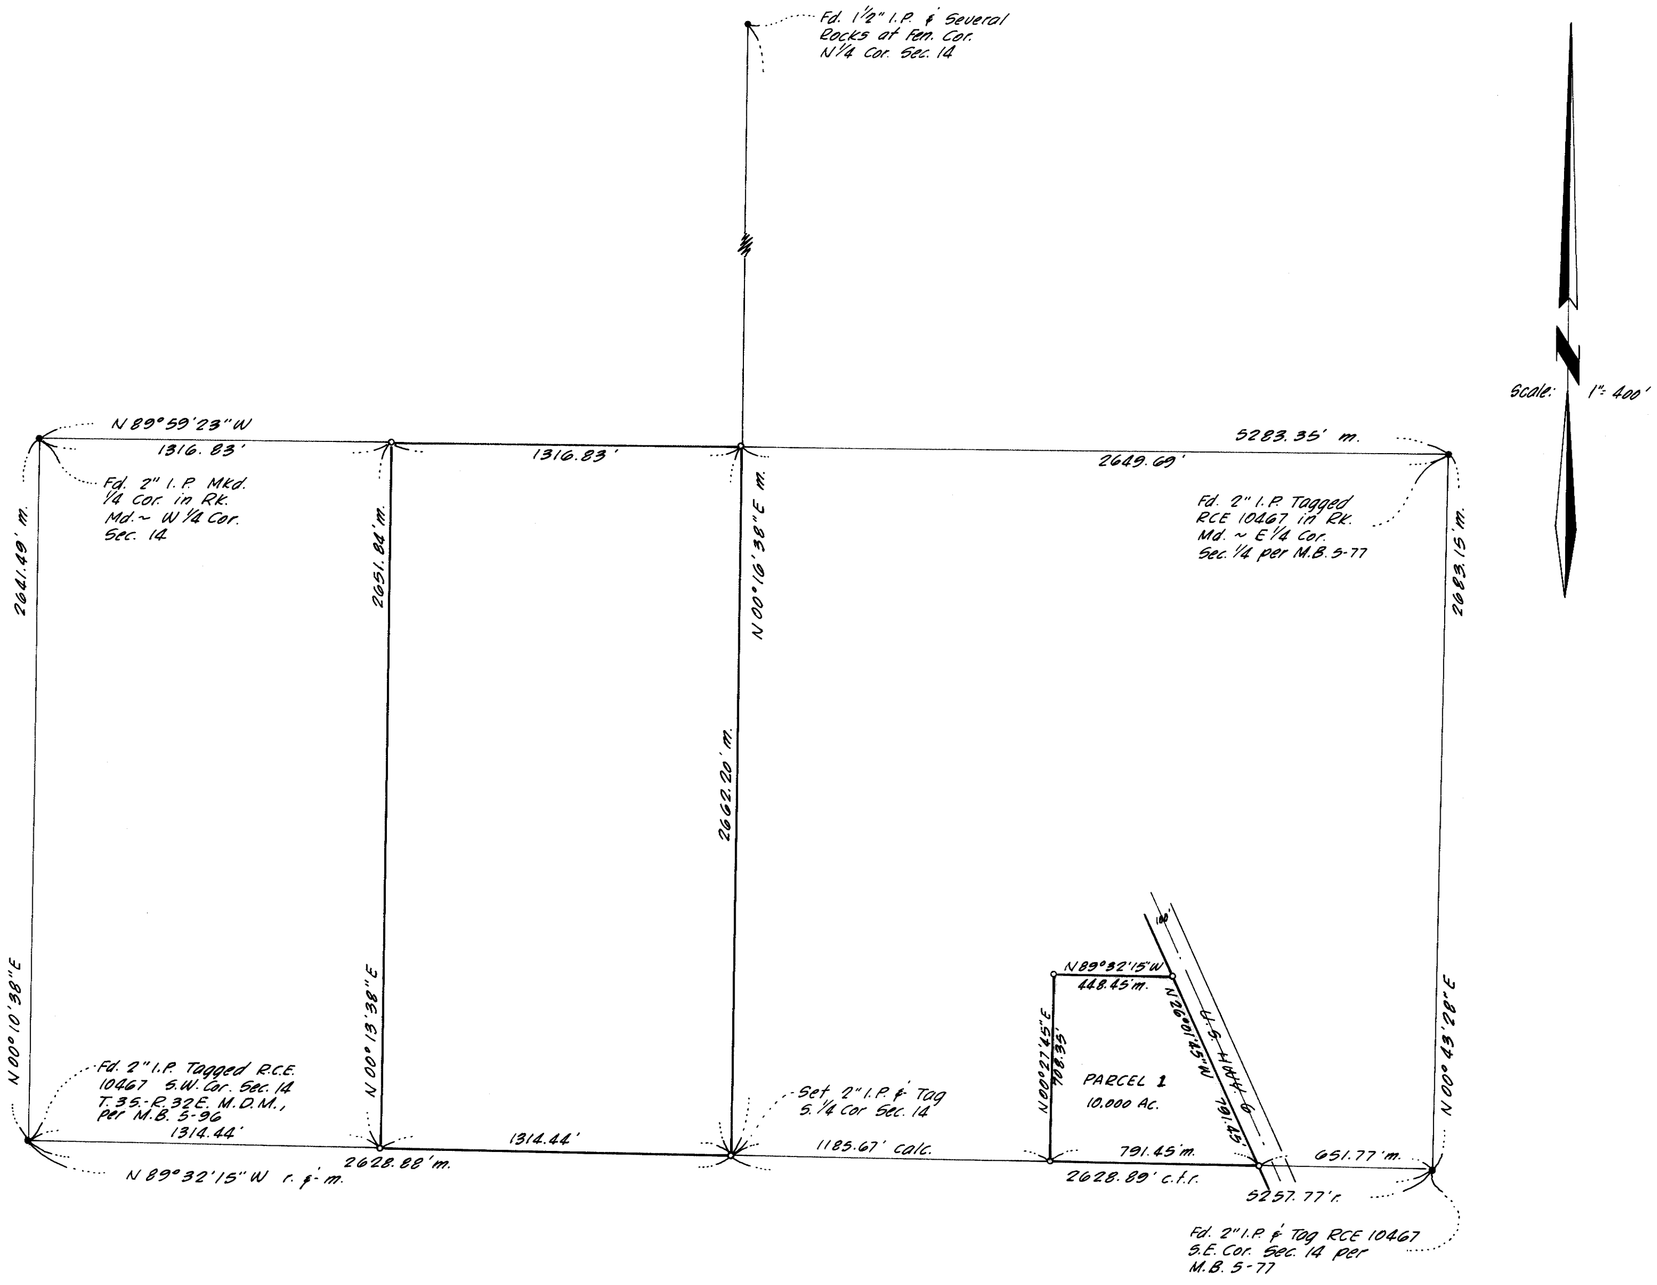

Scale: 1" = 400'

SURVEYOR'S CERTIFICATE

This map correctly represents a survey made under my direction in conformance with the requirements of Chapter 15 of Division 3 of the Business and Professions Code in July, 1970, at the request of Elizabeth J. Kelso.

Gordon C. Holmes

Gordon C. Holmes, RCE 10467

COUNTY SURVEYOR'S CERTIFICATE

I, Richard L. Pool, County Surveyor of the County of Mono, State of California, hereby certify that I have examined this map; that the land division is substantially the same as it appeared on the approved tentative map; that the requirements of Chapter 15 of Division 3 of the Business and Professions Code and local ordinances applicable have been complied with and that I am satisfied that the map is technically correct.

Dated: December 3, 1970

Richard L. Pool, P.E.

County Surveyor, RCE 18030

PLANNING COMMISSION'S CERTIFICATE

I hereby certify that this Land Division Map was approved by the Mono County Planning Commission on the 8th day of December, 1970.

J. E. Beck

Planning Commission Chairman

COUNTY RECORDER'S CERTIFICATE Inst. No. 2195

Filed for record this 16th. day of December, 1970, at 2:45 P. M. in Book 7 of Maps at Page 14 at the request of Gordon C. Holmes.

Ann M. Webb

County Recorder

BASIS OF BEARINGS

The record bearing of N 89°32'15" W of the south line of Section 14, T.3S.-R.32E, M.D.M., as shown on the Record of Survey recorded in Book 5 Page 96 of Maps was used as the basis of bearings shown on this map.

MONUMENT NOTE

- • Indicates a found point as noted
- ○ Indicates a 3/4" I.P. & Tag set unless otherwise noted.

PARCEL MAP

OF A DIVISION OF LAND IN THE SOUTHEAST QUARTER OF SECTION 14, T. 3 S., R. 32 E., M.D.M., AND A SURVEY OF THE EAST HALF OF THE SOUTHWEST QUARTER OF SAID SECTION 14, IN THE COUNTY OF MONO, STATE OF CALIFORNIA

Gordon C. Holmes
RCE 10467

Bishop, California
July, 1970

CERT. OF CORR. Bk. 184 Pg. 247
N. LINE 438.45'