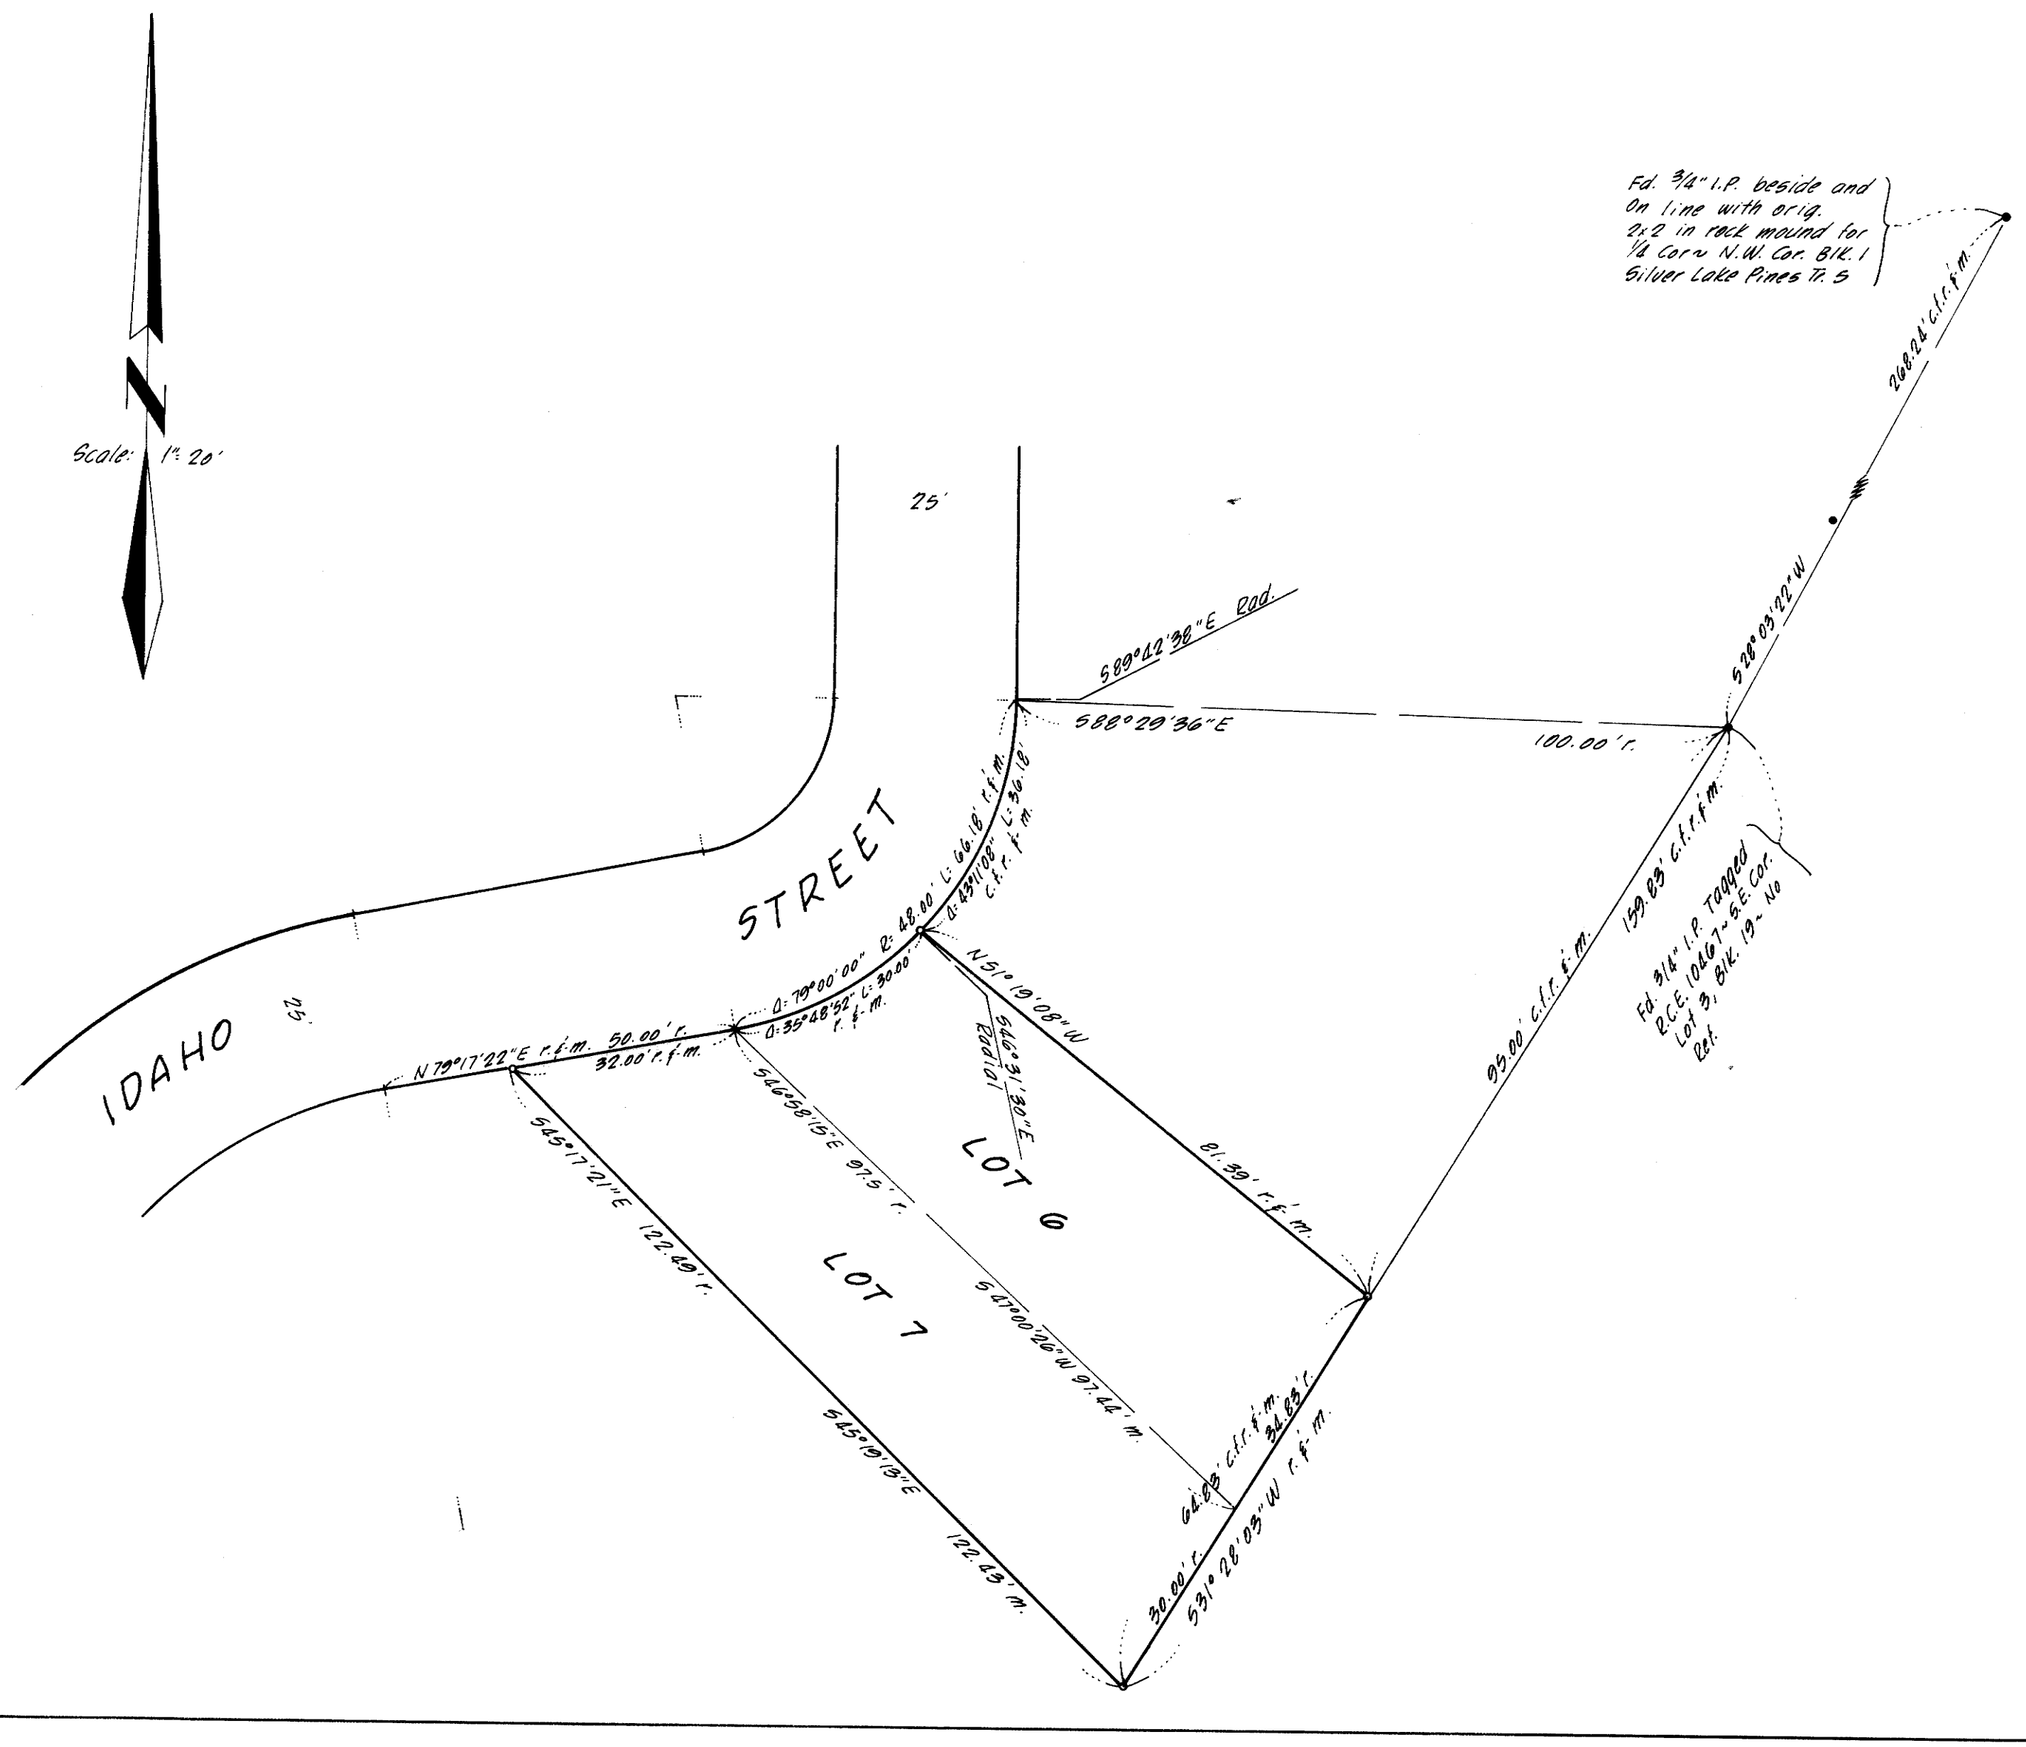


## SURVEYOR'S CERTIFICATE

This map correctly represents a survey made under my direction in conformance with the requirements of Chapter 15 of Division 3 of the Business and Professions Code in August, 1970, at the request of Mr. Bruce Clark.

Gordon C. Holmes
Gordon C. Holmes RCE 10467

## COUNTY SURVEYOR'S CERTIFICATE

This map has been examined for conformance with the requirements of Chapter 15 of Division 3 of the Business and Professions Code this 23rd day of February, 1971.

Richard L. Pool, P.E.
County Surveyor

No. 2832

Inst. No _____

## COUNTY RECORDER'S CERTIFICATE

Filed for record this 23rd day of February, 1971 at 9:30 A. M. in Book 7 of Maps at Page 21 at the request of Gordon C. Holmes.

Ann M. Webb
County Recorder

## BASIS OF BEARINGS

The record bearing of N 88°05'47"W of the north line of Silver Lake Pines Tract No 5 per M.B. 1-11 as measured between the 3/4" I.P. at the northwest corner of Block 1 and the 1 1/2" I.P. at the northwest corner of Lot 16 of Block 22 per M.B. 4-86 was used as the basis of bearings shown on this map.

## MONUMENT NOTE

- • Indicates a found point as noted
- ∘ Indicates a 3/4" I.P. & Tag set.

## LEGEND

r = record
m = measured
c.f.r. = calculated from record

# RECORD OF SURVEY

OF LOTS 6 AND 7 OF BLOCK 19 OF SILVER LAKE PINES TRACT No 5 PER M.B. 1-11 ET SEQ, IN THE COUNTY OF MONO, STATE OF CALIFORNIA ~

Gordon C. Holmes
RCE 10467

Bishop, California
August, 1970