SCALE 1"=100'

SHEET 1 OF 1 SHEET

PARCEL MAP NO.

IN THE COUNTY OF MONO
STATE OF CALIFORNIA

BEING A DIVISION OF THAT PORTION OF THE NORTHEAST QUARTER OF THE SOUTHWEST QUARTER OF SECTION 17, T. 4 S., R. 29 E., M.D.B.&M. IN THE COUNTY OF MONO, STATE OF CALIFORNIA.

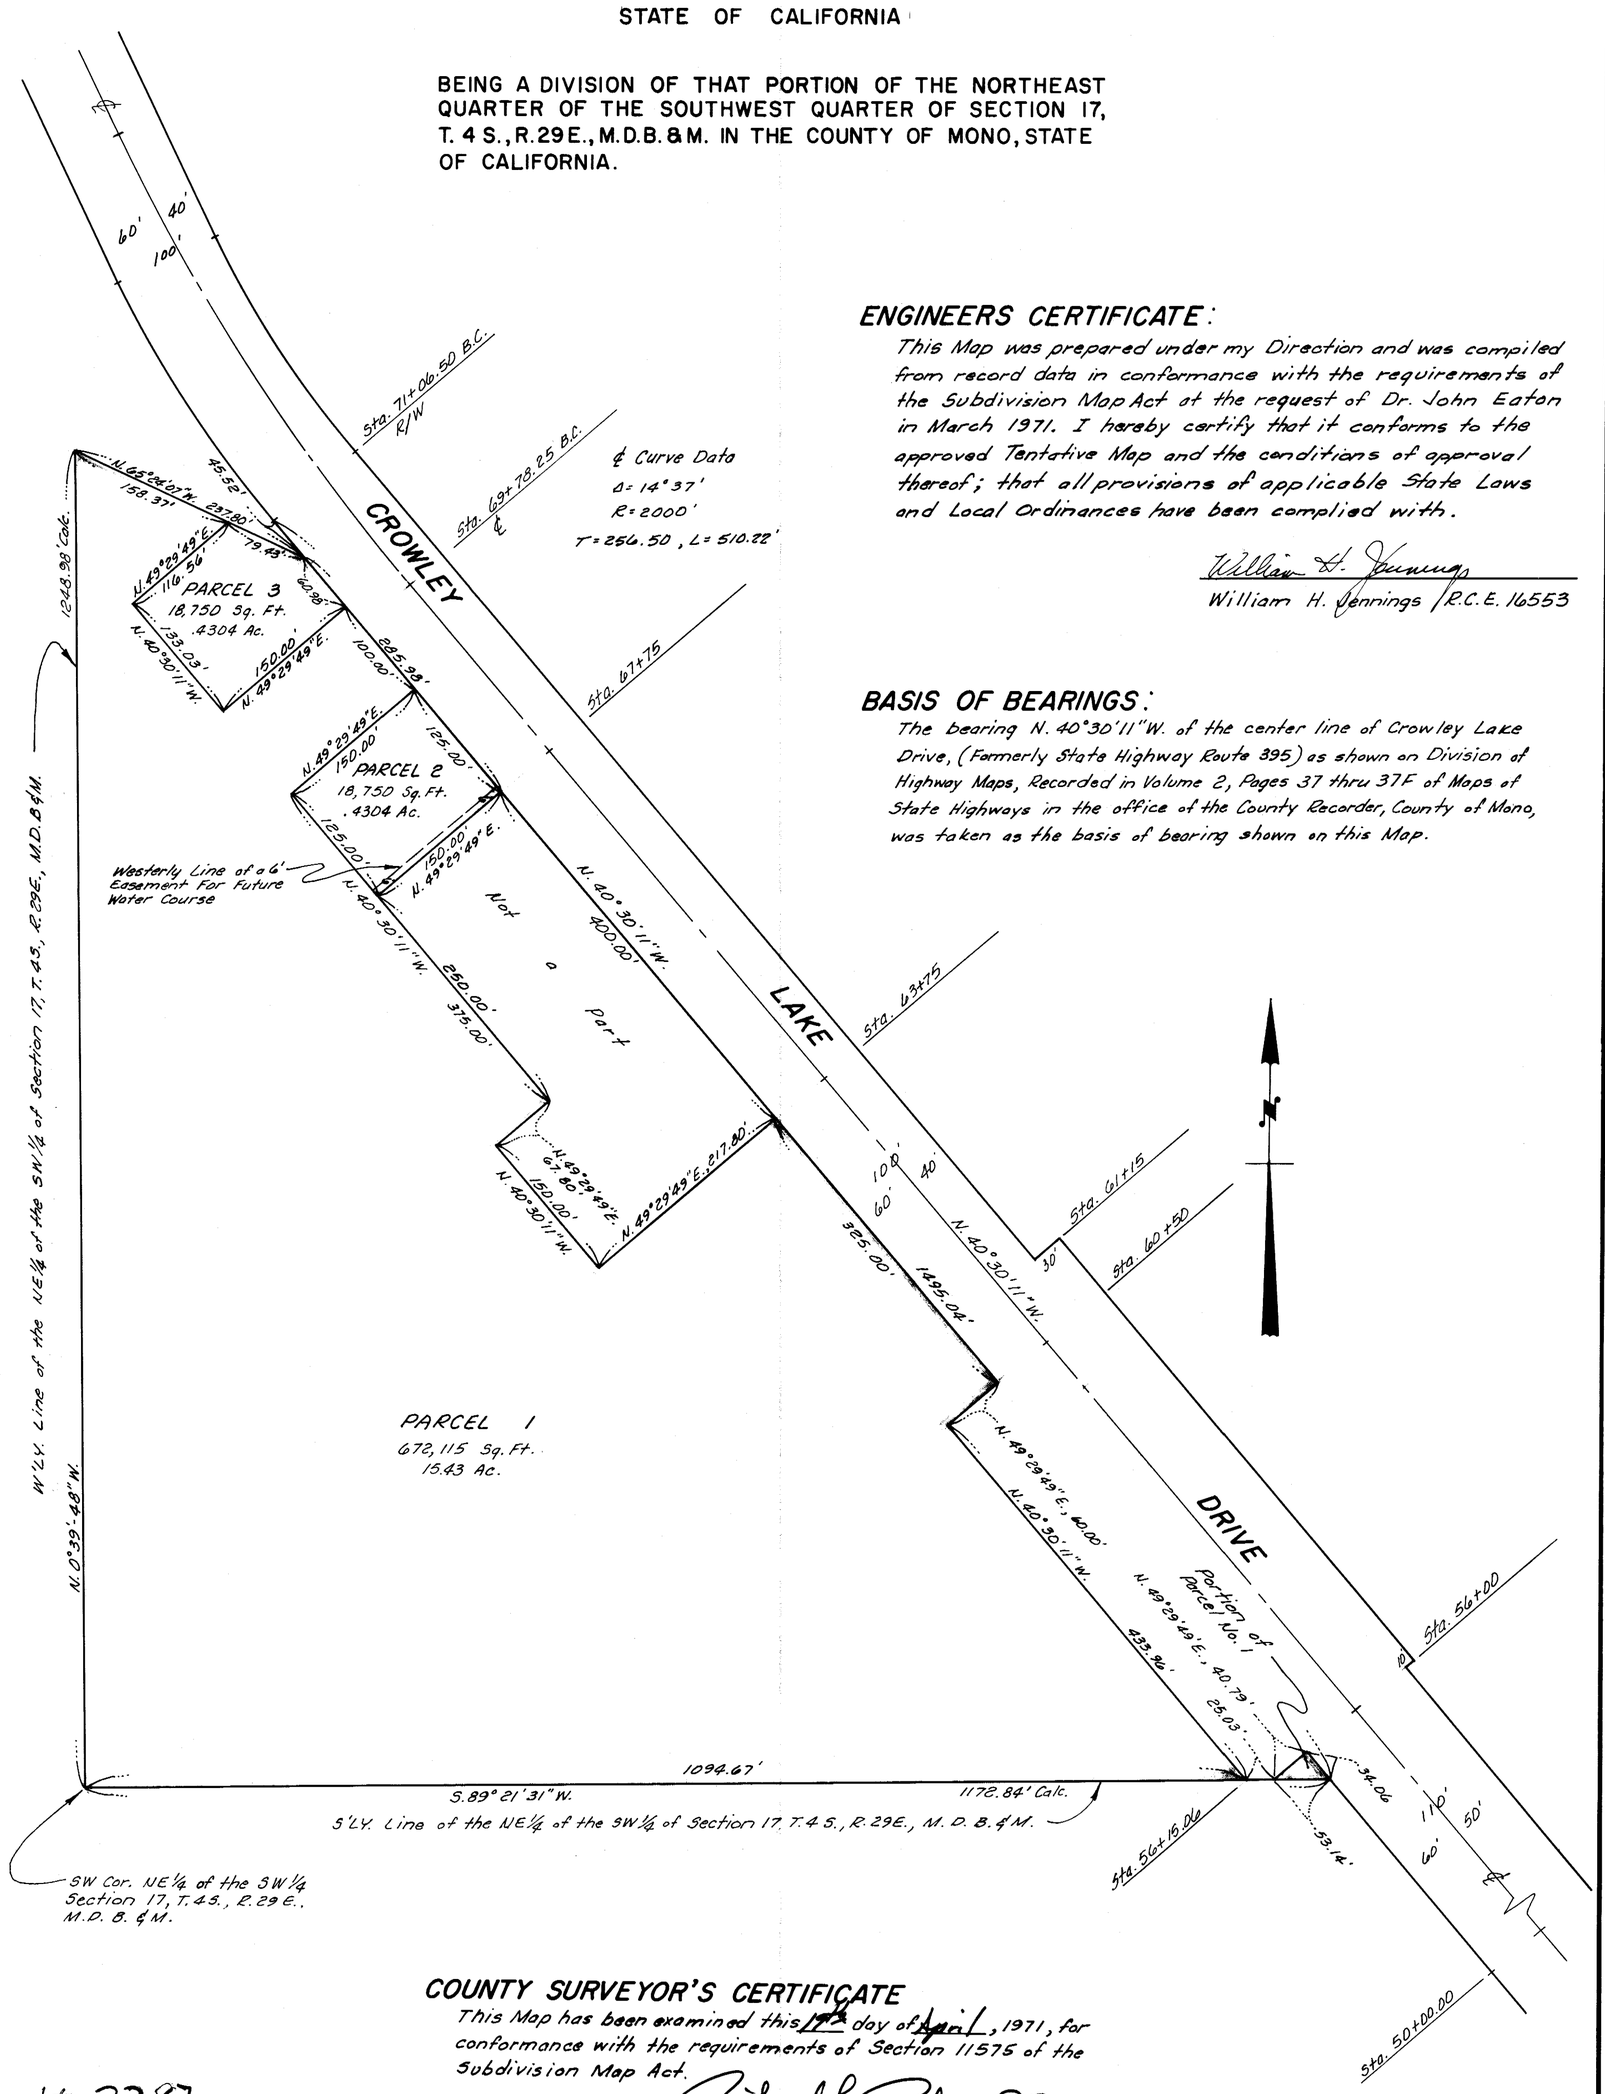

ENGINEERS CERTIFICATE:

This Map was prepared under my Direction and was compiled from record data in conformance with the requirements of the Subdivision Map Act at the request of Dr. John Eaton in March 1971. I hereby certify that it conforms to the approved Tentative Map and the conditions of approval thereof; that all provisions of applicable State Laws and Local Ordinances have been complied with.

William H. Jennings
William H. Jennings R.C.E. 16553

BASIS OF BEARINGS:

The bearing N. 40°30'11"W. of the center line of Crowley Lake Drive, (Formerly State Highway Route 395) as shown on Division of Highway Maps, Recorded in Volume 2, Pages 37 thru 37F of Maps of State Highways in the office of the County Recorder, County of Mono, was taken as the basis of bearing shown on this Map.

COUNTY SURVEYOR'S CERTIFICATE

This Map has been examined this 19th day of April, 1971, for conformance with the requirements of Section 11575 of the Subdivision Map Act.

Richard L. Cole, P.E.
County Surveyor

#3287

RECORDER'S CERTIFICATE

Filed for record this 20th day of April 1971, at 9:05 A M. in book 1 of ~~Parcel~~ Maps at pages 27 at the request of Dr. John Eaton

Anne M. Kelsh
County Recorder

PLANNING COMMISSION CERTIFICATE

This Map has been examined this 19th day of Apr 1971 for conformance with the requirements of Mono County Ordinance No. 367 and the conditionally approved Tentative Parcel Map.

J. E. Beck
Chairman, County Planning Commission

Bd. 7 PAGE 27

J. N. 2533