Vol. 7 Pg. 34

PLANNING COMMISSION'S CERTIFICATE
THIS IS TO CERTIFY THAT THIS PARCEL MAP IS IN ACCORD WITH THE APPROVED TENTATIVE MAP OF THE PARCELS.

J. E. Bell Chairman
MONO COUNTY PLANNING COMMISSION

No. 4074

RECORDER'S CERTIFICATE
FILED THIS 14th DAY OF June, 1971, AT 2:45 P.M., IN BOOK 7 OF Maps AT PAGE 34 AT THE REQUEST OF Paul E. Otis

Ann M. Webb
COUNTY RECORDER

BASIS OF BEARING
THE BEARING OF N 10° 32' E FOR THE CENTERLINE OF U.S. HIGHWAY 395 AND ASPEN LANE IS THE BASIS OF BEARINGS FOR THIS SURVEY. RECORDED M.B. 3 PGE. 69.

COUNTY SURVEYOR'S CERTIFICATE
THIS MAP HAS BEEN EXAMINED THIS 14th DAY OF June, 1971, FOR CONFORMANCE WITH THE REQUIREMENTS OF SECTION 11575 OF THE SUBDIVISION MAP ACT.

Richard L. Sowl, P.E.
COUNTY SURVEYOR

SURVEYOR'S CERTIFICATE
THIS MAP WAS PREPARED BY ME OR UNDER MY DIRECTION AND WAS COMPILED FROM RECORD DATA IN CONFORMANCE WITH THE REQUIREMENTS OF THE SUBDIVISION MAP ACT AT THE REQUEST OF PAUL E. OTIS ON APRIL 5, 1971. I HEREBY CERTIFY THAT ALL PROVISIONS OF APPLICABLE STATE LAW AND LOCAL ORDINANCES HAVE BEEN COMPLIED WITH.

William S. Gentry
WILLIAM S. GENTRY RE.
RCE. NO. 19406
SACRAMENTO, CALIF.

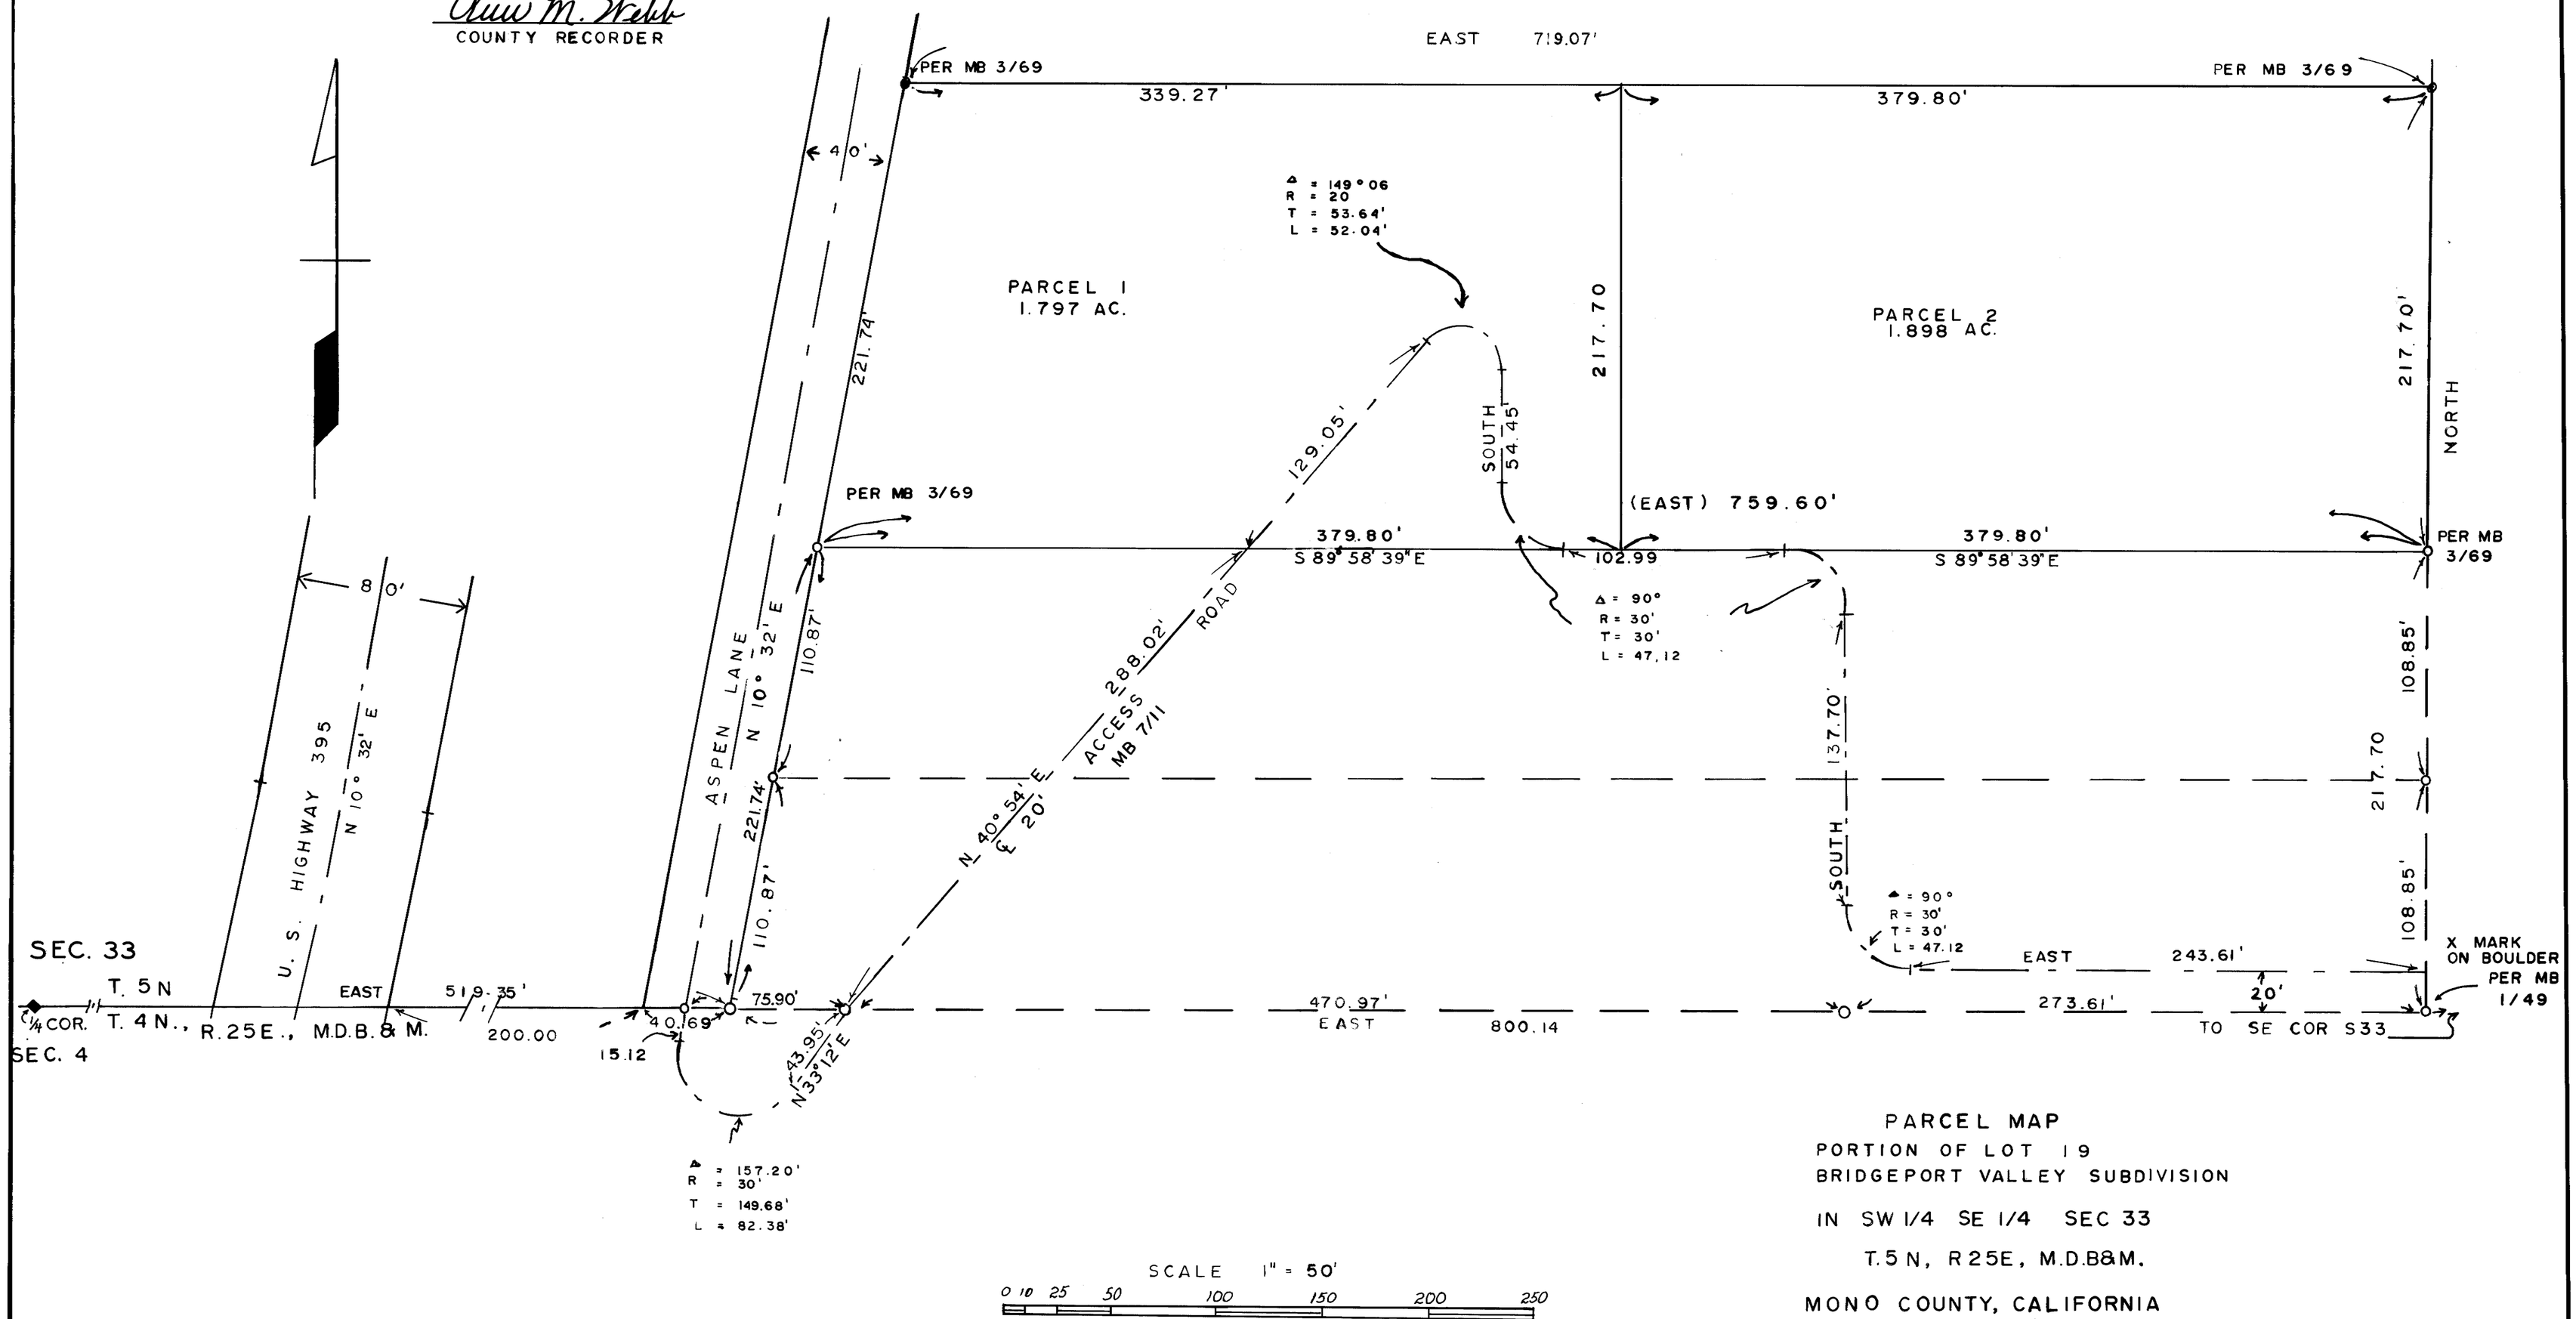

PARCEL MAP
PORTION OF LOT 19
BRIDGEPORT VALLEY SUBDIVISION
IN SW 1/4 SE 1/4 SEC 33
T. 5 N, R 25 E, M.D.B&M.
MONO COUNTY, CALIFORNIA