SCALE: 1" = 20'

ONE SHEET ONLY

RECORD OF SURVEY

OF LOT 19 OF BLOCK 13 OF SILVER LAKE PINES INCORPORATED TRACT Nº 1 AS SHOWN ON THE MAP THEREOF RECORDED IN BOOK 1, PAGE 2 OF MAPS ~ IN THE COUNTY OF MONO, STATE OF CALIFORNIA.

No. 4225

Filed for record this 25th day of June, 1971, at 1:05 P M. in Book 7 of Maps at Page 35 at the request of Gordon C. Holmes.

Ann M. Webb
County Recorder

This map correctly represents a survey made under my direction in conformance with the requirements of Chapter 15 of Division 3 of the Business and Professions Code on April 22, 1971, at the request of Continental Telephone Company of California.

Gordon C. Holmes
Gordon C. Holmes RCE 10467

I have examined this map for conformance with the requirements of Chapter 15 of Division 3 of the Business and Professions Code this 25th day of June, 1971.

Richard L. Pool, P.E.
County Surveyor

The record bearing of N 66°22'W of the centerline of Knoll Ave., between the points indicated, per M.B. 5-36 was used as the basis of bearing shown on this map.

NOTES:

● indicates a found point as noted.

○ indicates a 2" I.P. & Tag set in conc. unless otherwise noted.

r = record

m = measured

c.t.r. = calculated from record.

Record information shown hereon is from the original map of Silver Lake Pines Tract Nº 1 per M.B. 1-2 and from M.B. 5-36, M.B. 1-22 & M.B. 4-64

The monuments set per M.B. 3-73 were searched for and not found. They were not replacements of original monuments.

TIE: From PT. "A" to U.S.G.L.O. Brass Cap at N 1/4 Cor. Sec. 14, T.2S, R.26E., M.D.M.; N 21°59'W 63.45 meas.; N 18°28'W 64' rec. per M.B. 1-22 (M.B. 1-22 is not on the same basis of bearings also showed PT. "A" as being re-established and not an original monument.)

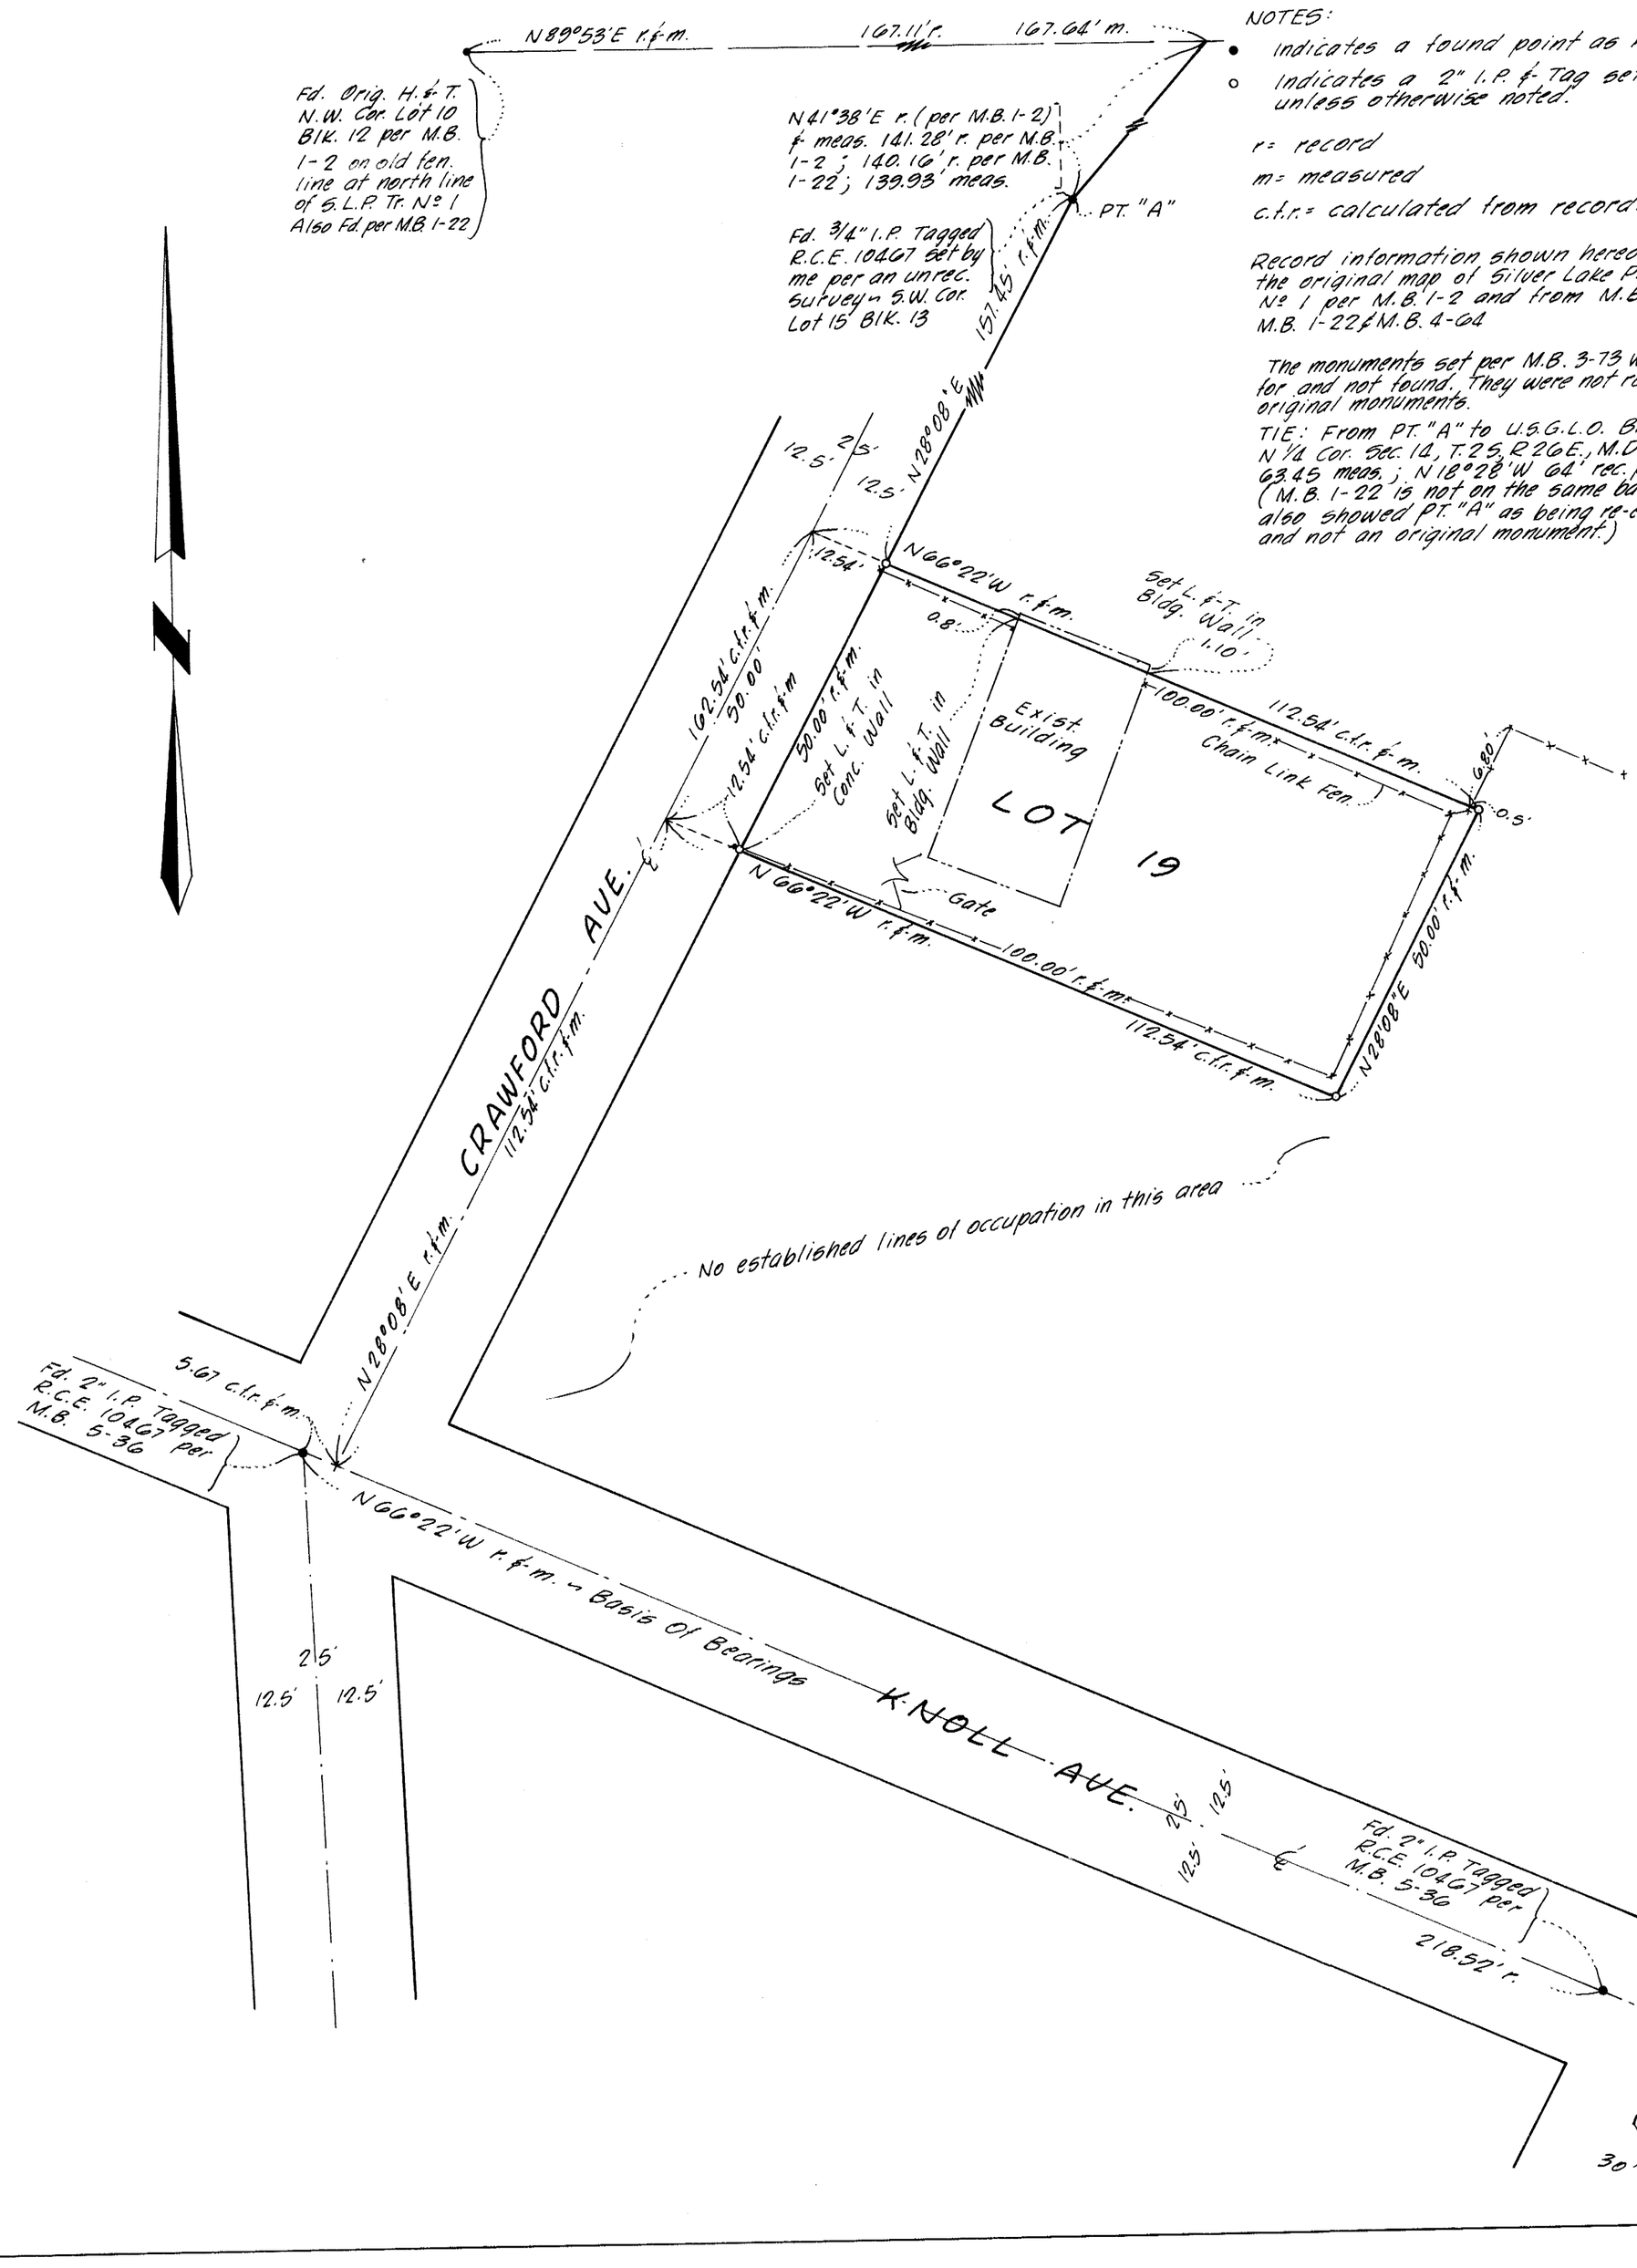

Vol. 7 Pg. 35