SCALE 1" = 30'
ACREAGE 2.072 ACRES
NO. LOTS 49

LA RESIDENCE

UNIT NO 1

TRACT No. 36-7
IN THE UNICORPORATED TERRITORY OF MONO COUNTY, CALIFORNIA
RONALD G. WELLS L.S. 3091
FOR CONDOMINIUM PURPOSES

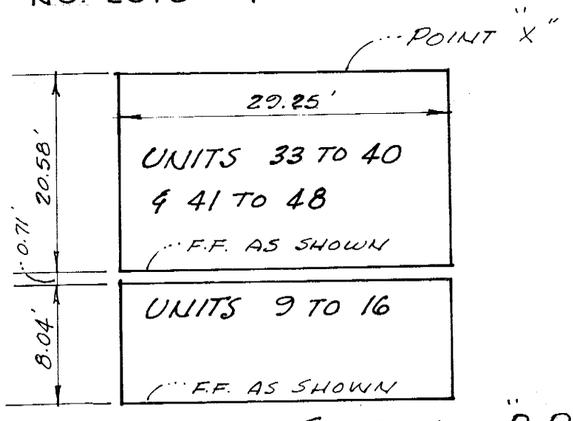

TYPICAL SECTION "D-D"

NOTE:
REFER TO SHEETS 1 & 2 NOTES

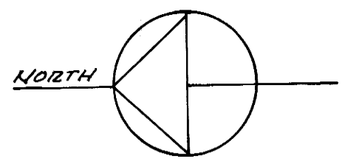

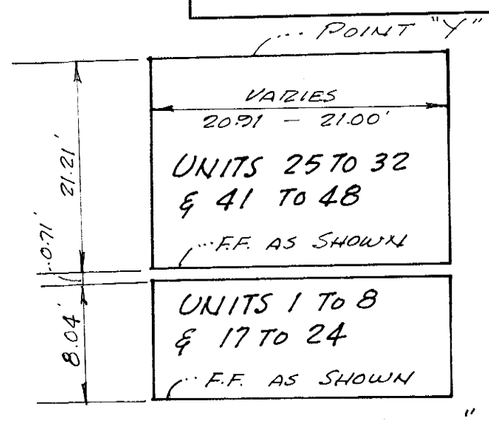

TYPICAL SECTION "C-C"

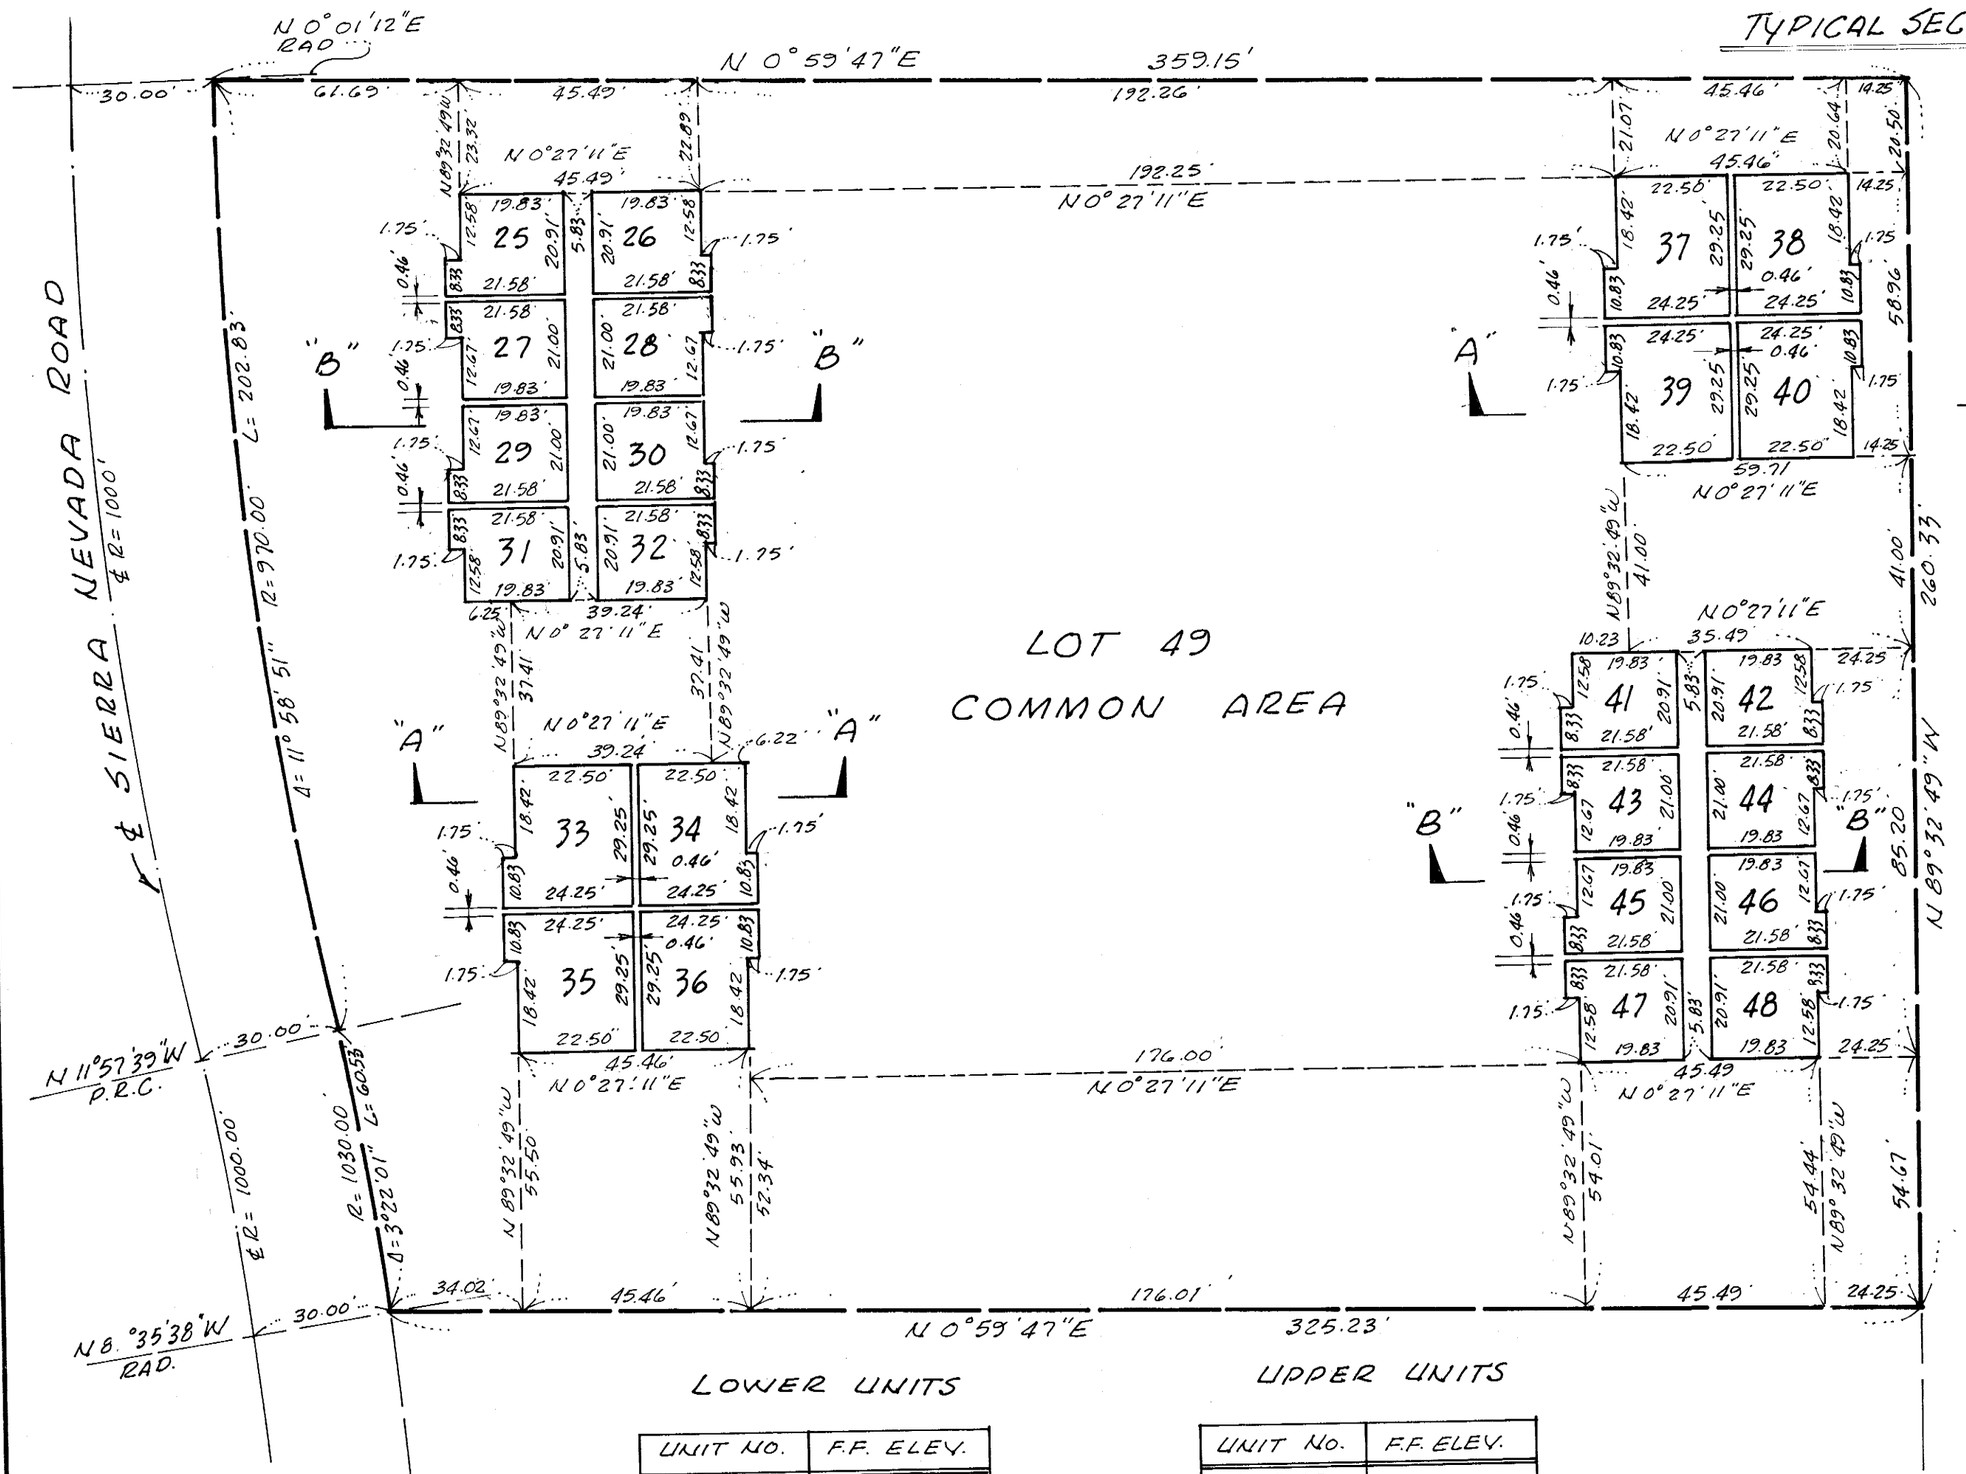

LOWER UNITS

UNIT NO.	F.F. ELEV.
1 TO 8 INCLUSIVE	7862.61
9 TO 12 INCLUSIVE	7864.37
13 TO 16 INCLUSIVE	7865.26
17 TO 24 INCLUSIVE	7866.70

UPPER UNITS

UNIT No.	F.F. ELEV.
25 TO 32 INCLUSIVE	7871.36
33 TO 36 INCLUSIVE	7873.12
37 TO 40 INCLUSIVE	7874.01
41 TO 48 INCLUSIVE	7875.45

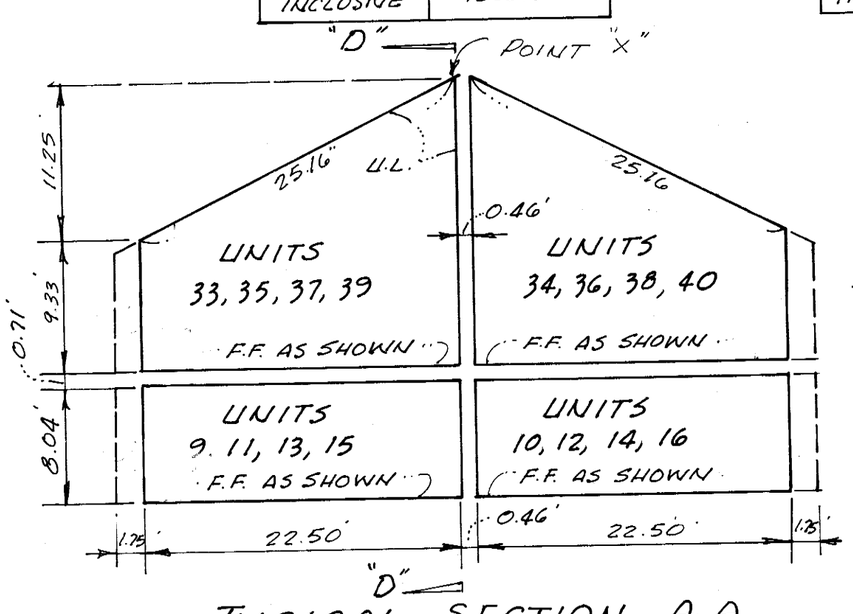

TYPICAL SECTION A-A
NO SCALE

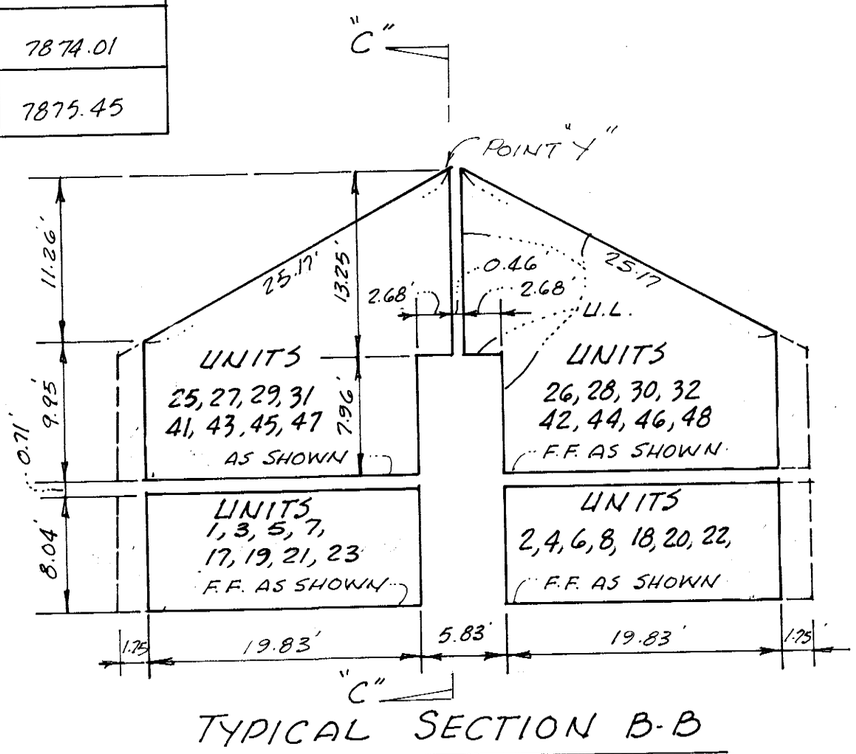

TYPICAL SECTION B-B
NO SCALE

LOWER PORTION IS A TYPICAL SECTION OF EACH AS SHOWN.
UPPER PORTION IS A TYPICAL SECTION OF EACH AS SHOWN

Vol. 7 PAGE 53-C