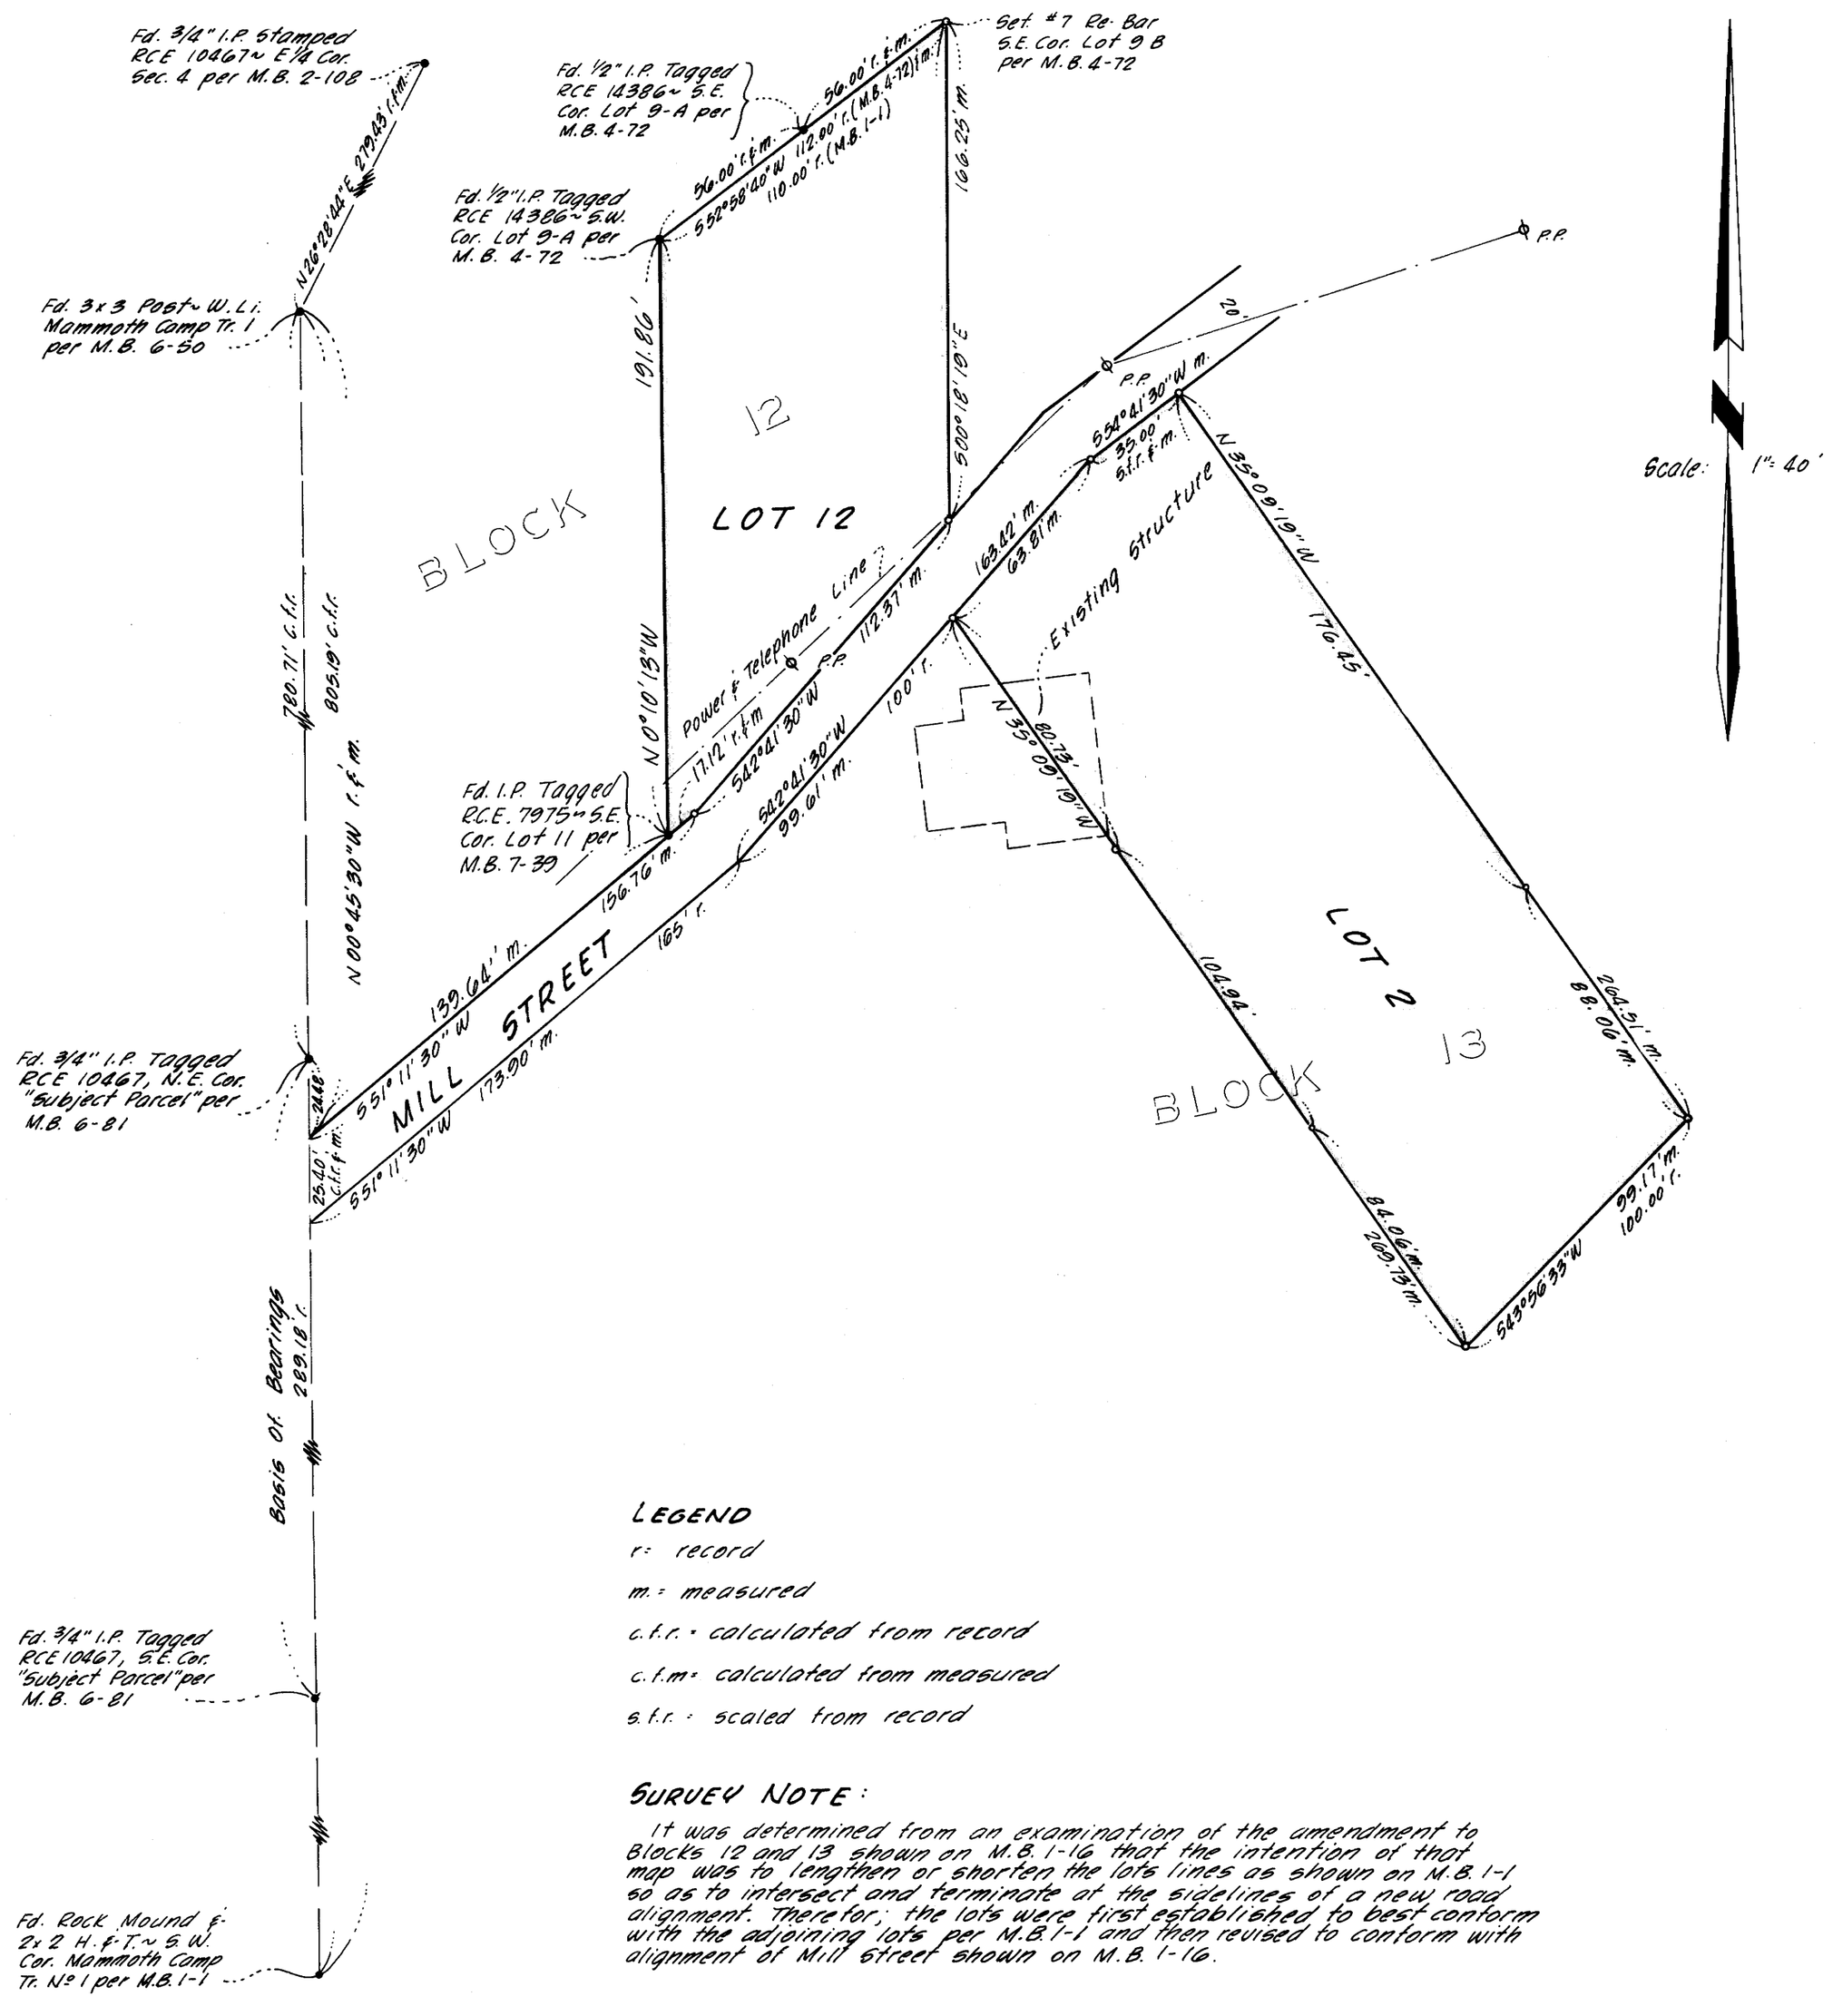

SURVEYOR'S CERTIFICATE

This map correctly represents a survey made under my direction in conformance with the requirements of Chapter 15 of Division 3 of the Business and Professions Code in June, 1970, at the request of Mr. Rudy Sauser.

Gordon C. Holmes
Gordon C. Holmes, RCE 10467

COUNTY SURVEYOR'S CERTIFICATE

This map has been examined for conformance with the requirements of Chapter 15 of Division 3 of the Business and Profession Code this 28th day of October, 1971.

Richard L. Cool, P.E.
County Surveyor

COUNTY RECORDER'S CERTIFICATE

Inst. No 1850

Filed for record this 28th day of October, 1971, at 9:30 A.M. in Book 7 of Maps at Page 61 at the request of Gordon C. Holmes.

Anne M. Hebb
County Recorder

BASIS OF BEARINGS

The record bearing of N00°45'30"W of the west line of Mammoth Camp Tract No 1 as shown as the east line of the "Subject Parcel" per M.B. 6-81 was used as the basis of bearings shown on this map. Rotate the original bearings of Mammoth Camp Tract 0°06'30" clock-wise to conform with this basis.

MONUMENT NOTE

- • Indicates a found point as noted.
- ○ Indicates a 7/8" ϕ reinforcing bar set.

LEGEND

r = record

m = measured

c.f.r. = calculated from record

c.f.m = calculated from measured

s.f.r. = scaled from record

SURVEY NOTE:

It was determined from an examination of the amendment to Blocks 12 and 13 shown on M.B. 1-16 that the intention of that map was to lengthen or shorten the lots lines as shown on M.B. 1-1 so as to intersect and terminate at the sidelines of a new road alignment. Therefor, the lots were first established to best conform with the adjoining lots per M.B 1-1 and then revised to conform with alignment of Mill Street shown on M.B. 1-16.

#36-6

RECORD OF SURVEY

OF LOT 12 OF BLOCK 12 AND LOT 2 OF BLOCK 13 OF MAMMOTH CAMP TRACT No 1 PER M.B. 1-16, IN THE SOUTHWEST QUARTER OF SECTION 3, T.4S.- R.27E., M.D.M., AND AN ENCROACHMENT THEREON BY AN EXISTING STRUCTURE, IN THE COUNTY OF MONO, STATE OF CALIFORNIA~

Gordon C. Holmes
RCE 10467

Bishop, California
June, 1970