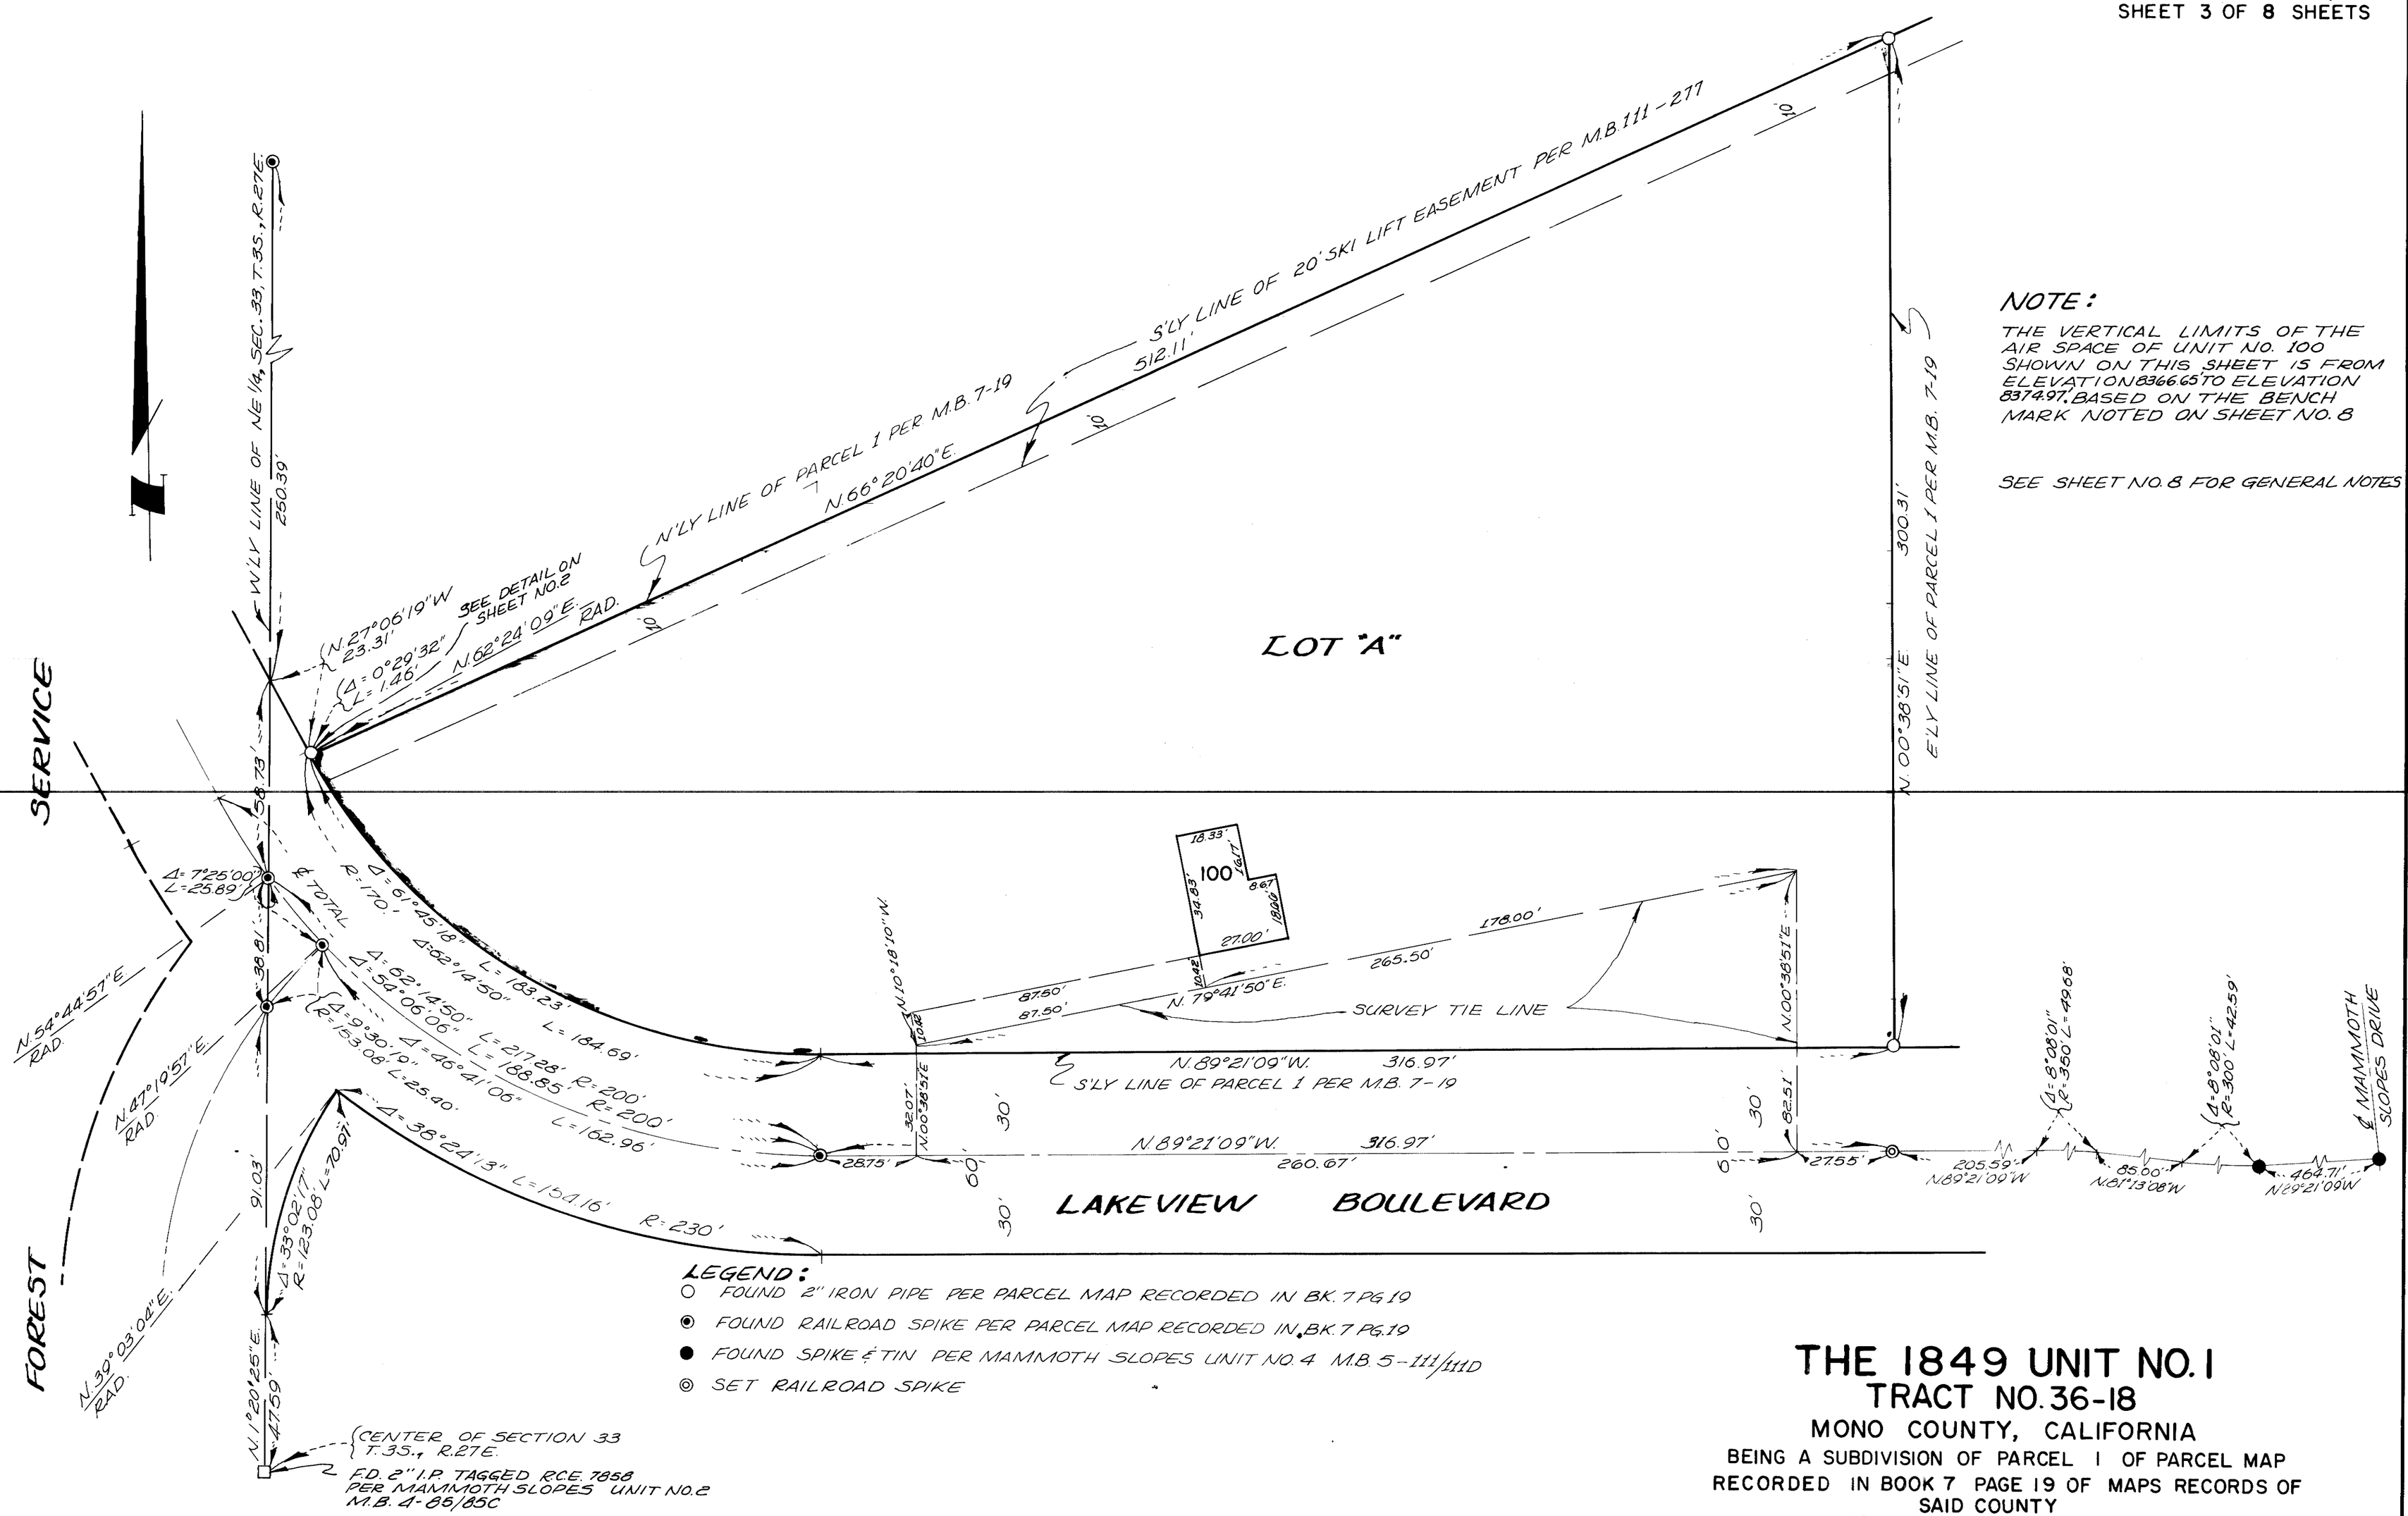

NOTE:

THE VERTICAL LIMITS OF THE AIR SPACE OF UNIT NO. 100 SHOWN ON THIS SHEET IS FROM ELEVATION 8366.65 TO ELEVATION 8374.97, BASED ON THE BENCH MARK NOTED ON SHEET NO. 8

SEE SHEET NO. 8 FOR GENERAL NOTES

LEGEND:

- ○ FOUND 2" IRON PIPE PER PARCEL MAP RECORDED IN BK. 7 PG. 19
- ◉ FOUND RAILROAD SPIKE PER PARCEL MAP RECORDED IN BK. 7 PG. 19
- ● FOUND SPIKE & TIN PER MAMMOTH SLOPES UNIT NO. 4 M.B. 5-111/111D
- ◎ SET RAILROAD SPIKE

THE 1849 UNIT NO. 1
TRACT NO. 36-18
MONO COUNTY, CALIFORNIA

BEING A SUBDIVISION OF PARCEL 1 OF PARCEL MAP RECORDED IN BOOK 7 PAGE 19 OF MAPS RECORDS OF SAID COUNTY

CONDOMINIUM PURPOSES

SCALE: 1" = 30'