Vol. 7 - PAGE 7

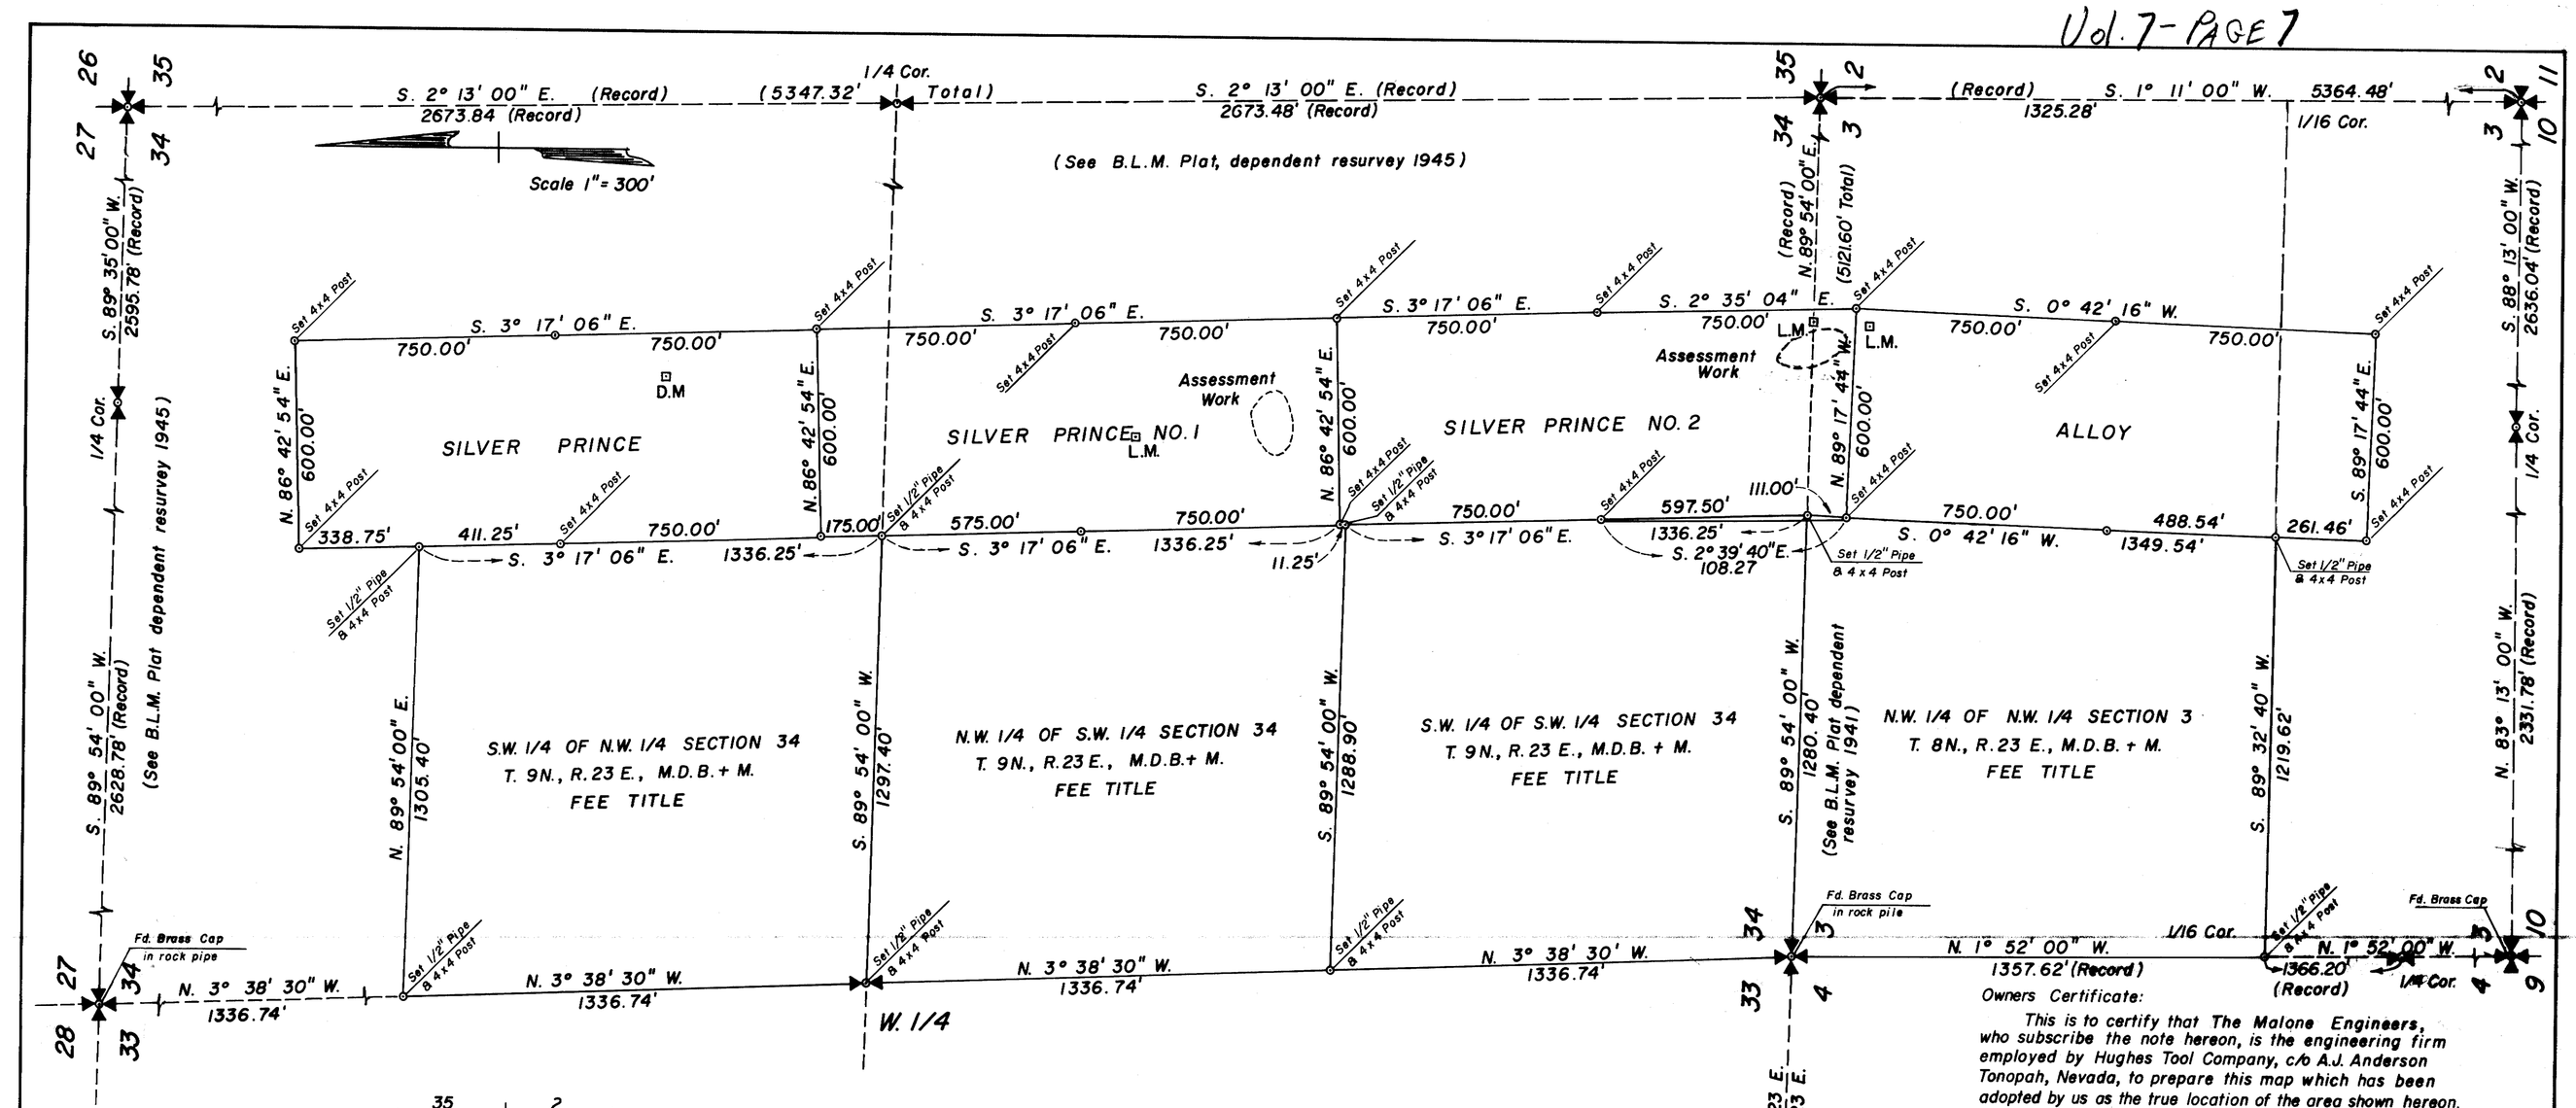

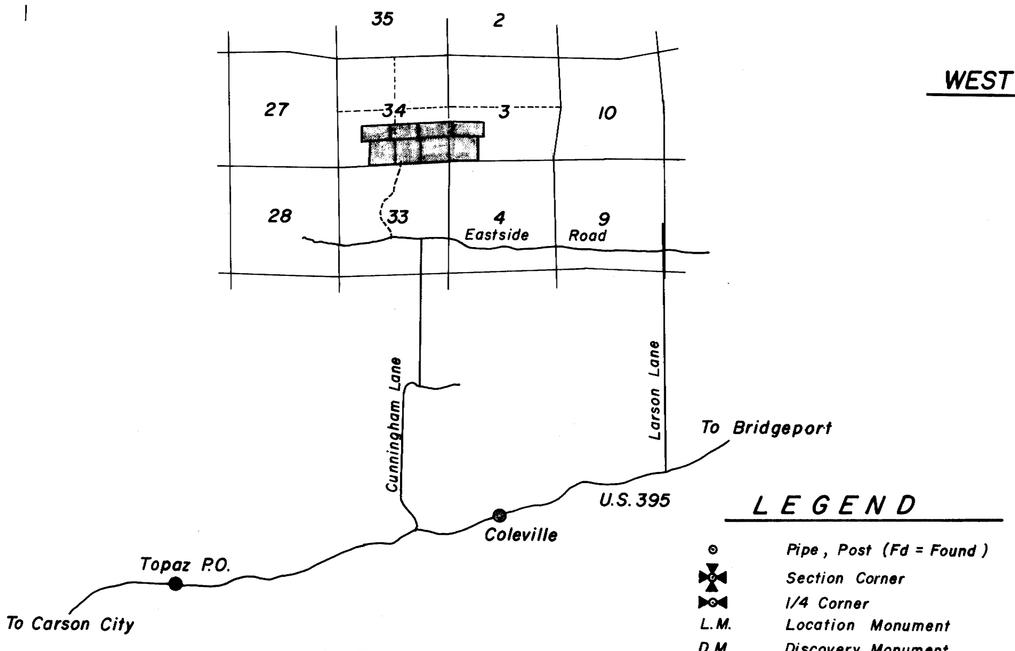

VICINITY MAP

LEGEND

- ⊙ Pipe, Post (Fd = Found)
- Section Corner
- 1/4 Corner
- L.M. Location Monument
- D.M. Discovery Monument

WEST WALKER MINING DISTRICT

Surveyor's Certificate:

I, R. C. DOWNER, do hereby certify that this map is a true and accurate plat of the land shown hereon, and taken from field notes of a survey made by me or under my supervision and completed. **Section 8762 Land Survey Act (90 days).**

Robert C. Downer
R. C. DOWNER, R.C.E. 9045

County Surveyor's Certificate:

This map has been examined for conformance with the true requirements of Chapter 15 of Division 3 of the Business and Professions Code this 5th day of August 1970.

Richard L. Cool, P.E.
County Surveyor
Mono County, Cal.

Owners Certificate:

This is to certify that The Malone Engineers, who subscribe the note hereon, is the engineering firm employed by Hughes Tool Company, c/o A.J. Anderson Tonopah, Nevada, to prepare this map which has been adopted by us as the true location of the area shown hereon.

General Superintendent, Hughes Tool Co. Mining Operation
A. J. Anderson

No. 1578

Recorder's Certificate:

Filed for record this 27th day of October, 1970, at 3:00 P. M. in Book 7 of Maps at page 7, at the request of Malone Engineers of Nevada.

Ann M. Webb
County Recorder
Mono County, Cal.

NOTE:

Basis of Bearing is West line of NW 1/4, NW 1/4, Sec. 3 T. 8N, R. 23E. M.D.B.& M. N. 1° 52' 00" W. (See B.L.M. Plat dependent resurvey, 1941)

THE MALONE ENGINEERS
RENO. NEVADA

HUGHES TOOL COMPANY

WEST WALKER MINING DISTRICT
MONO COUNTY, CALIFORNIA

SCALES: 1" = 300' DATE SEPT. '69