SCALE 1" = 30'

ACREAGE = 1.912 AC.
NO LOTS 49
COMMON AREA ACREAGE 1.630 AC.

TRACT NO. 36-33

~ LA RESIDENCE UNIT Nº 2 ~

SHEET 4 OF 4 SHEETS

IN THE UNICORPORATED TERRITORY OF MONO COUNTY, CALIFORNIA
RONALD G. WELLS L.S. 3091
FOR CONDOMINIUM PURPOSES

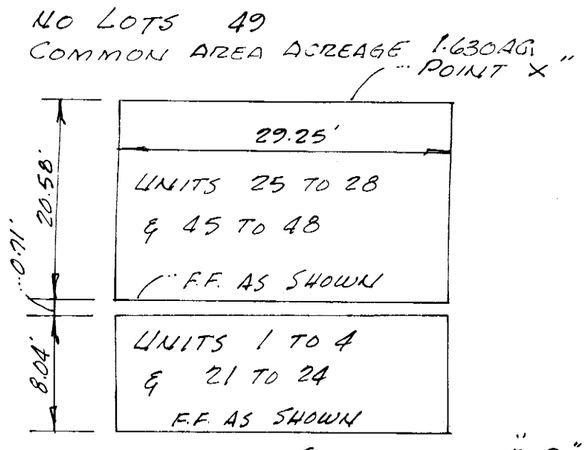

TYPICAL SECTION "D-D"

NOTE:
REFER TO SHEETS 1 & 2 NOTES

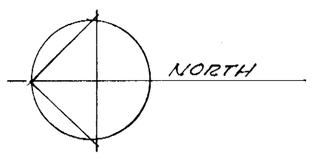

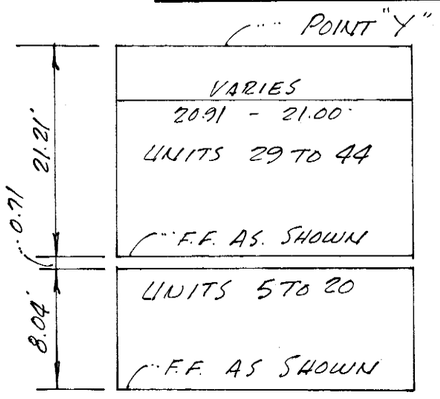

TYPICAL SECTION "C-C"

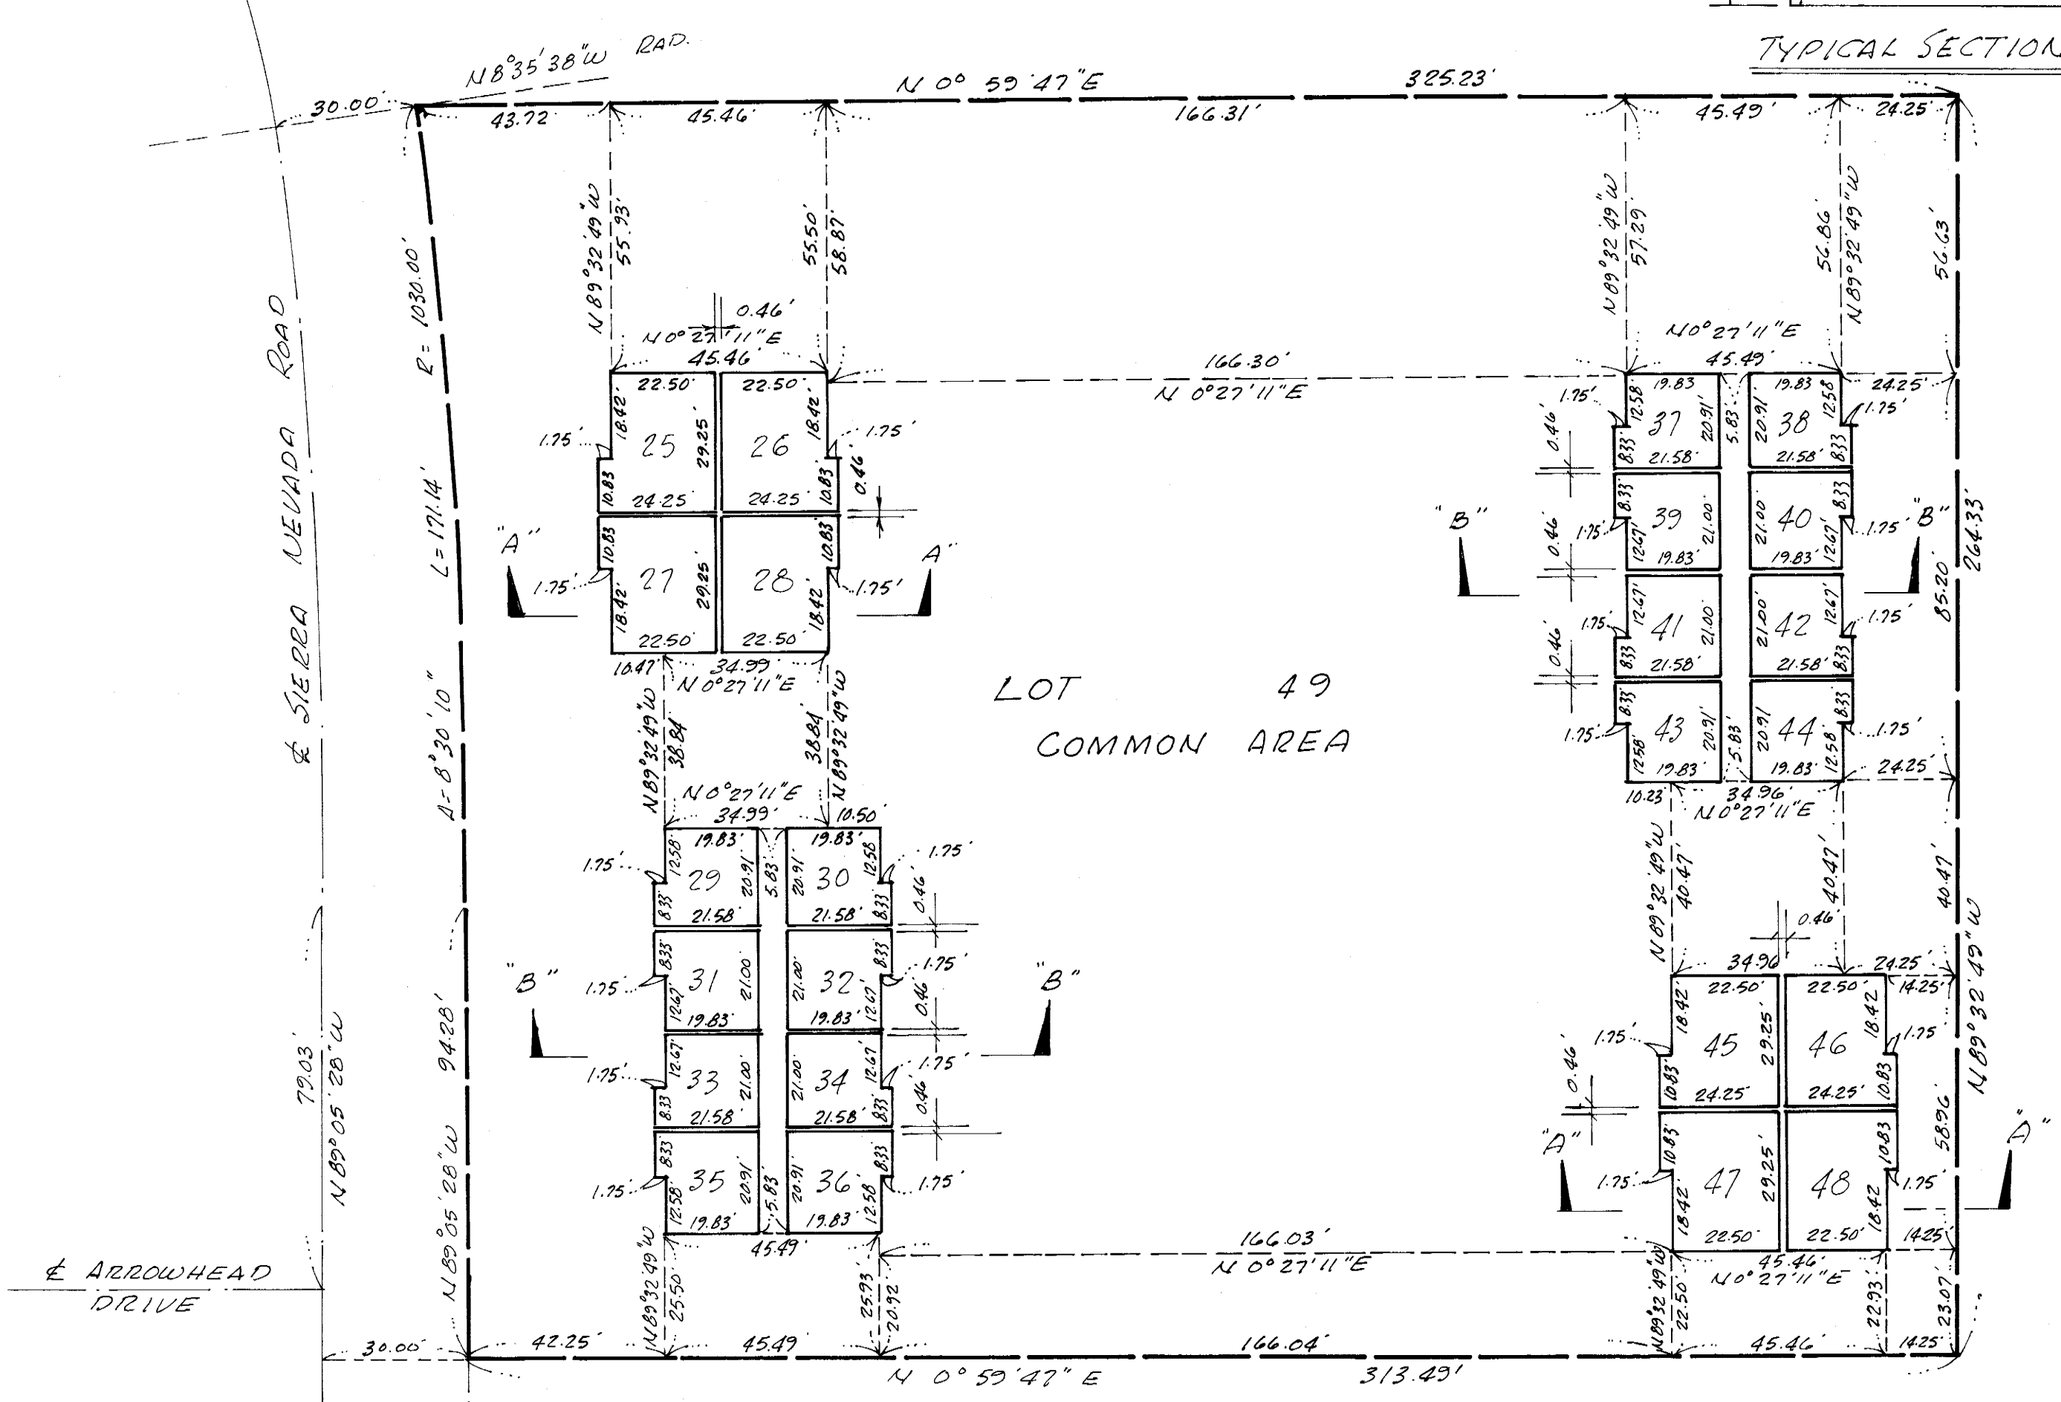

UNIT Nº	F.F. ELEV.
1 TO 4 INCLUSIVE	7866.87
5 TO 12 INCLUSIVE	7869.36
13 TO 20 INCLUSIVE	7869.95
21 TO 24 INCLUSIVE	7872.28

UNIT No	F.F. ELEV.
25 TO 28 INCLUSIVE	7875.62
29 TO 36 INCLUSIVE	7878.11
37 TO 44 INCLUSIVE	7878.60
45 TO 48 INCLUSIVE	7881.03

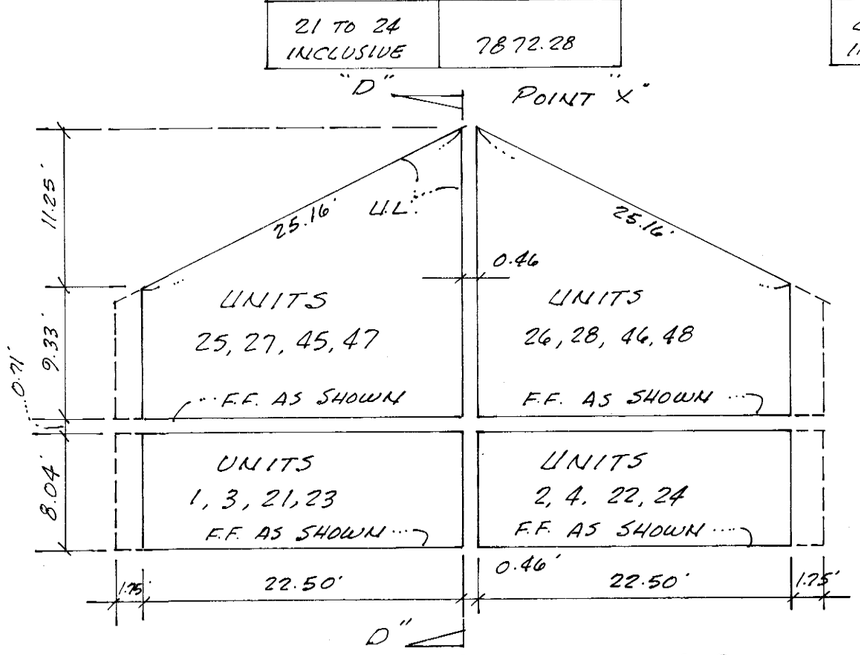

TYPICAL SECTION A-A.
NO SCALE

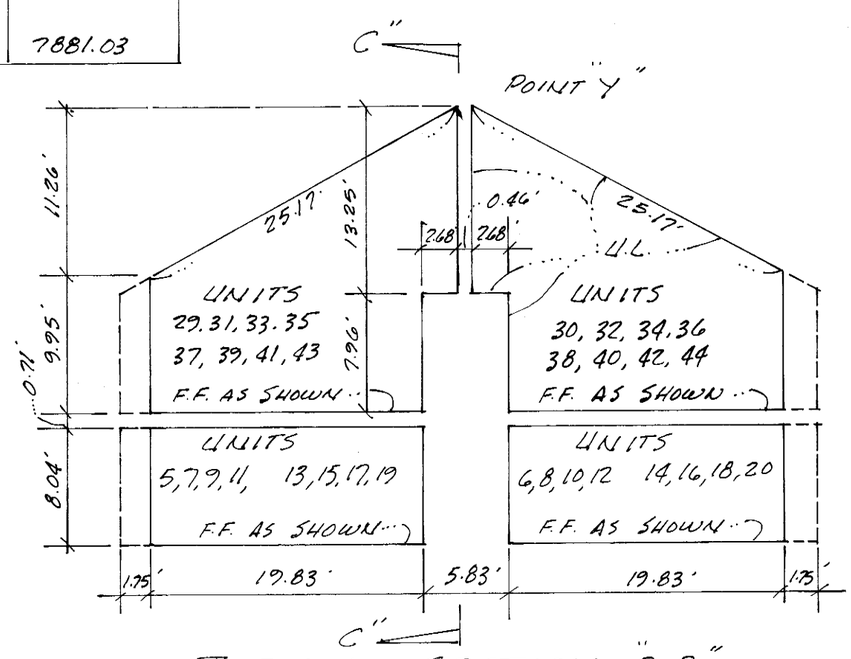

TYPICAL SECTION "B-B"
NO SCALE

LOWER PORTION IS A TYPICAL SECTION OF EACH AS SHOWN.
UPPER PORTION IS A TYPICAL SECTION OF EACH AS SHOWN.