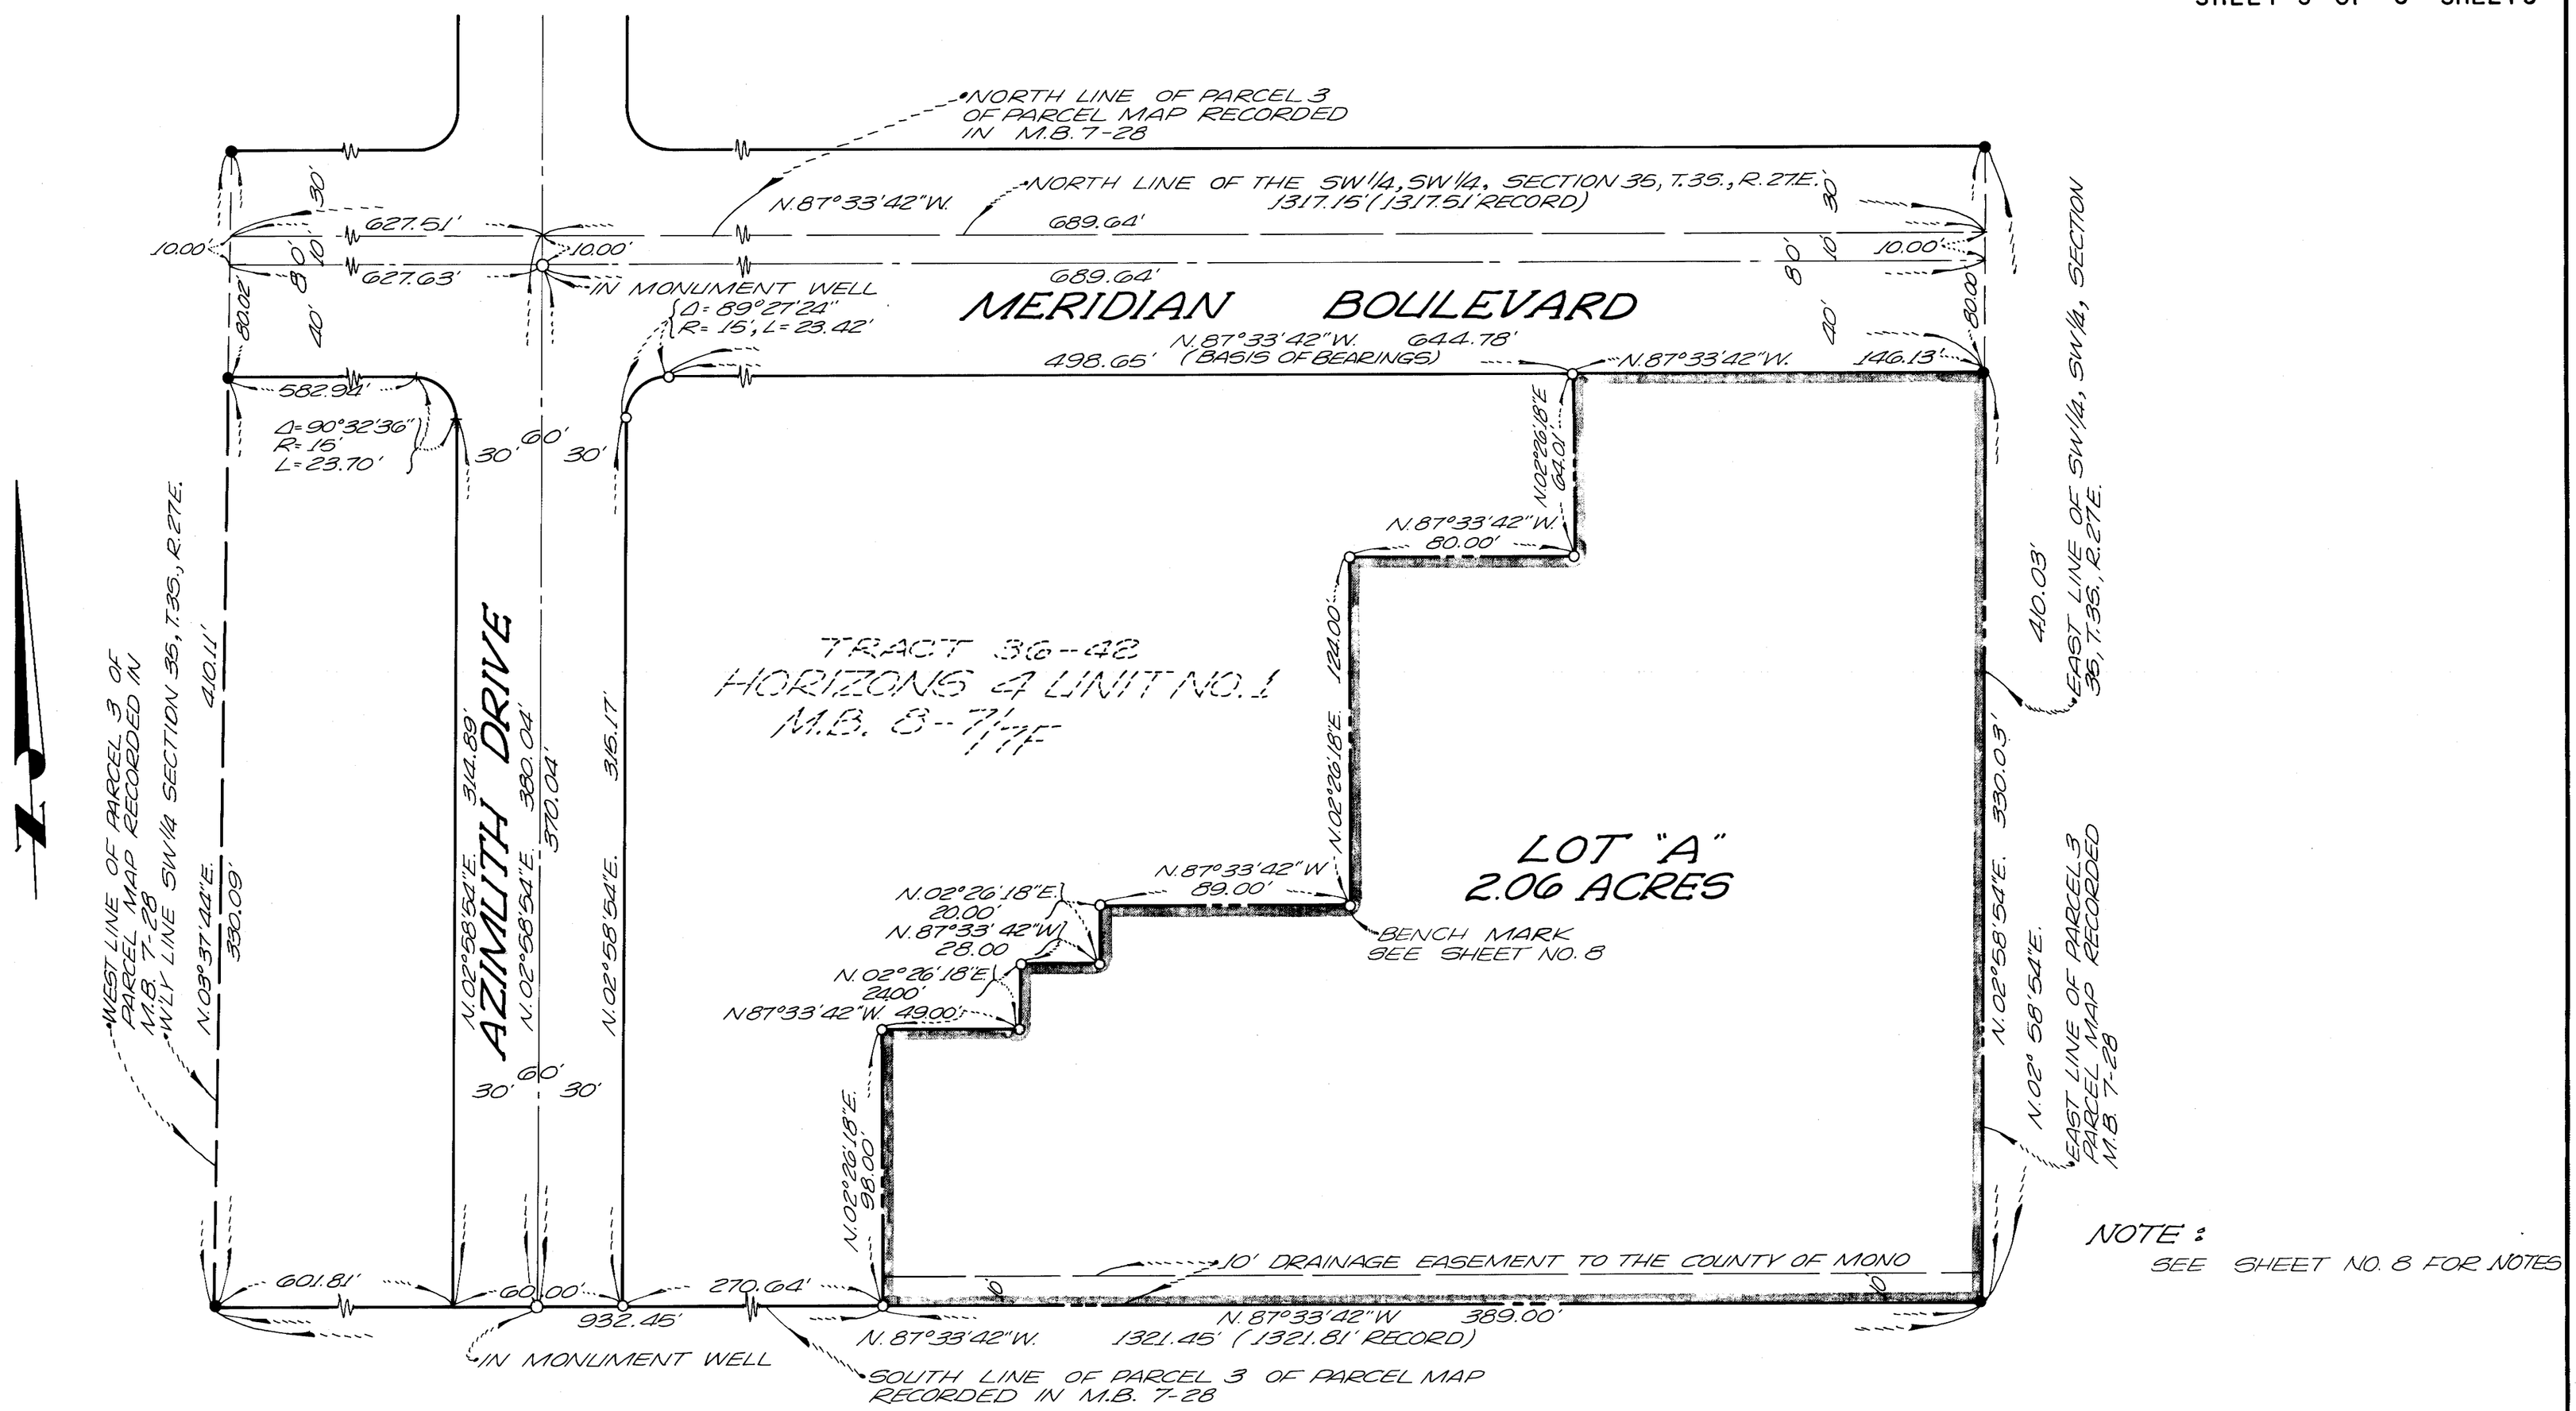

NOTE:
SEE SHEET NO. 8 FOR NOTES

BASIS OF BEARINGS

THE BEARING N. 87°33'42"W. OF THE SOUTH LINE OF MERIDIAN BOULEVARD AS SHOWN ON HORIZONS 4 UNIT NO. 1 (TRACT NO. 36-42) RECORDED IN BOOK 8, PAGE 7 THROUGH 7F INCLUSIVE OF SUBDIVISION MAPS, RECORDS OF MONO COUNTY, WAS TAKEN AS THE BASIS OF BEARINGS SHOWN ON THIS MAP.

LEGEND

○ 2" IRON PIPE TAGGED R.C.E. 15360 TO BE SET PER HORIZONS 4 UNIT NO. 1 M.B. 8-7/7F

● FOUND 2" IRON PIPE TAGGED L.S. 3246 PER PARCEL MAP RECORDED M.B 7-28 OFFICIAL RECORDS OF MONO COUNTY

TRACT NO. 36-64

HORIZONS 4 UNIT NO. 2

MONO COUNTY, CALIFORNIA
BEING IN SEC. 35, T.3S., R.27E. M.D.M.
BEING A SUBDIVISION OF A PORTION OF PARCEL 3 OF PARCEL MAP RECORDED IN MAP BOOK 7 PAGE 28 OF OFFICIAL RECORDS OF SAID COUNTY
PLAN FOR CONDOMINIUM PURPOSES
SCALE: 1" = 40'