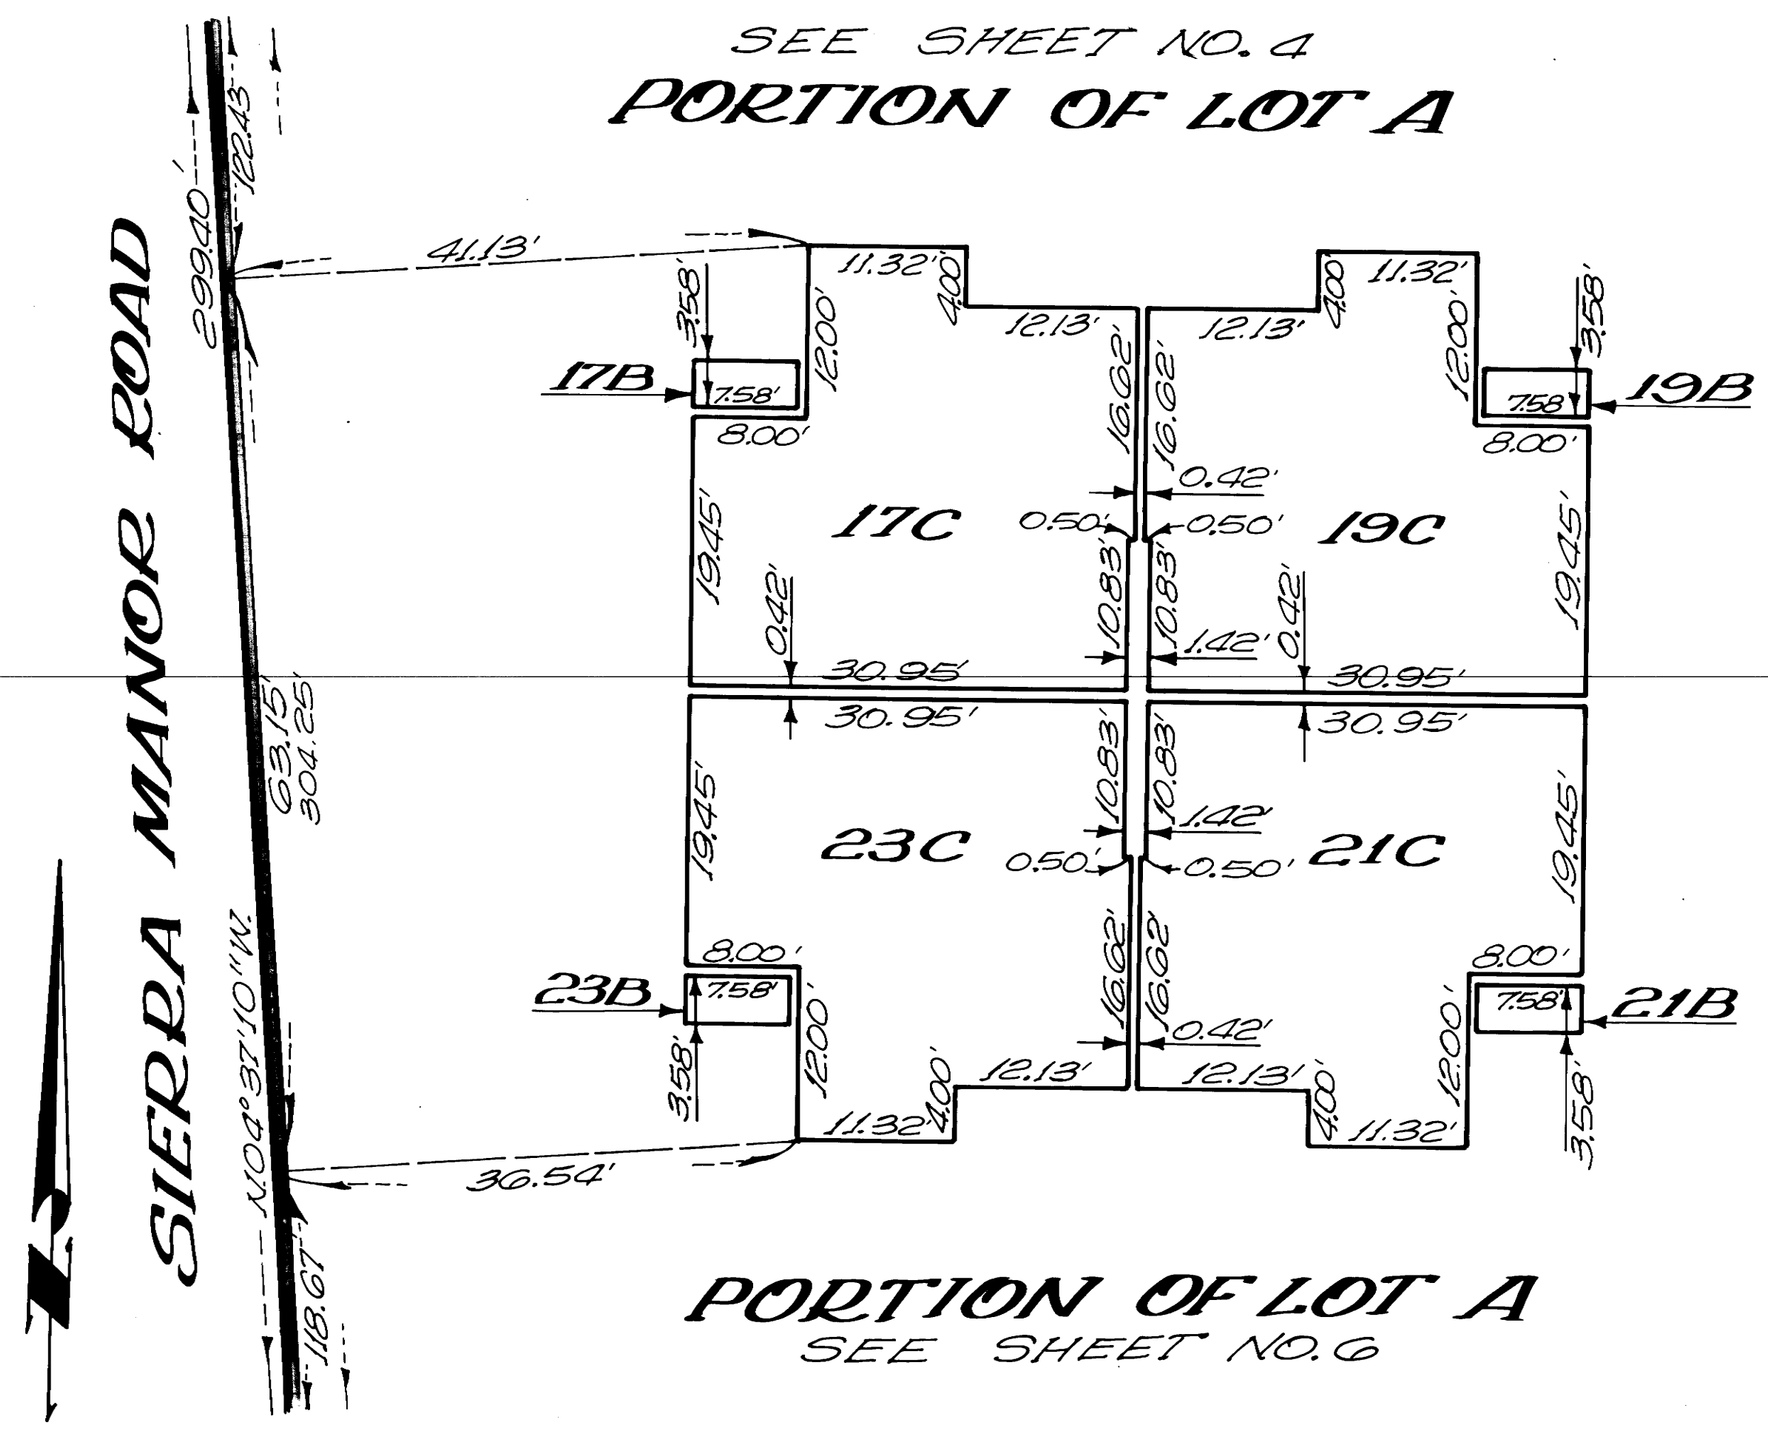

—AIR SPACE LEGEND—

L.B.= ELEVATION OF LOWER VERTICAL BOUNDARY.
U.B.= ELEVATION OF UPPER VERTICAL BOUNDARY.

VERTICAL LIMITS OF AIR SPACES 17C, 19C, 21C & 23C:
L.B.= 7835.37
U.B.= 7843.49

SEE SHEET 3, NOTE NO. 6 FOR VERTICAL LIMITS OF ALL B AIR SPACE ELEMENTS.

LOWER UNITS

TRACT NO. 36-80

FOREST MEADOWS

MONO COUNTY, CALIFORNIA

BEING A SUBDIVISION OF LOTS 8, 9, 10 & 11 OF SHERWIN MEADOWS PARK SUBDIVISION, M.B. 5-127/127A AND A PORTION OF THE N1/2, SE1/4, SW1/4, SECTION 35, T.3 S., R.27E., M.D.M..

PLAN FOR CONDOMINIUM PURPOSES

SCALE: 1" = 10'