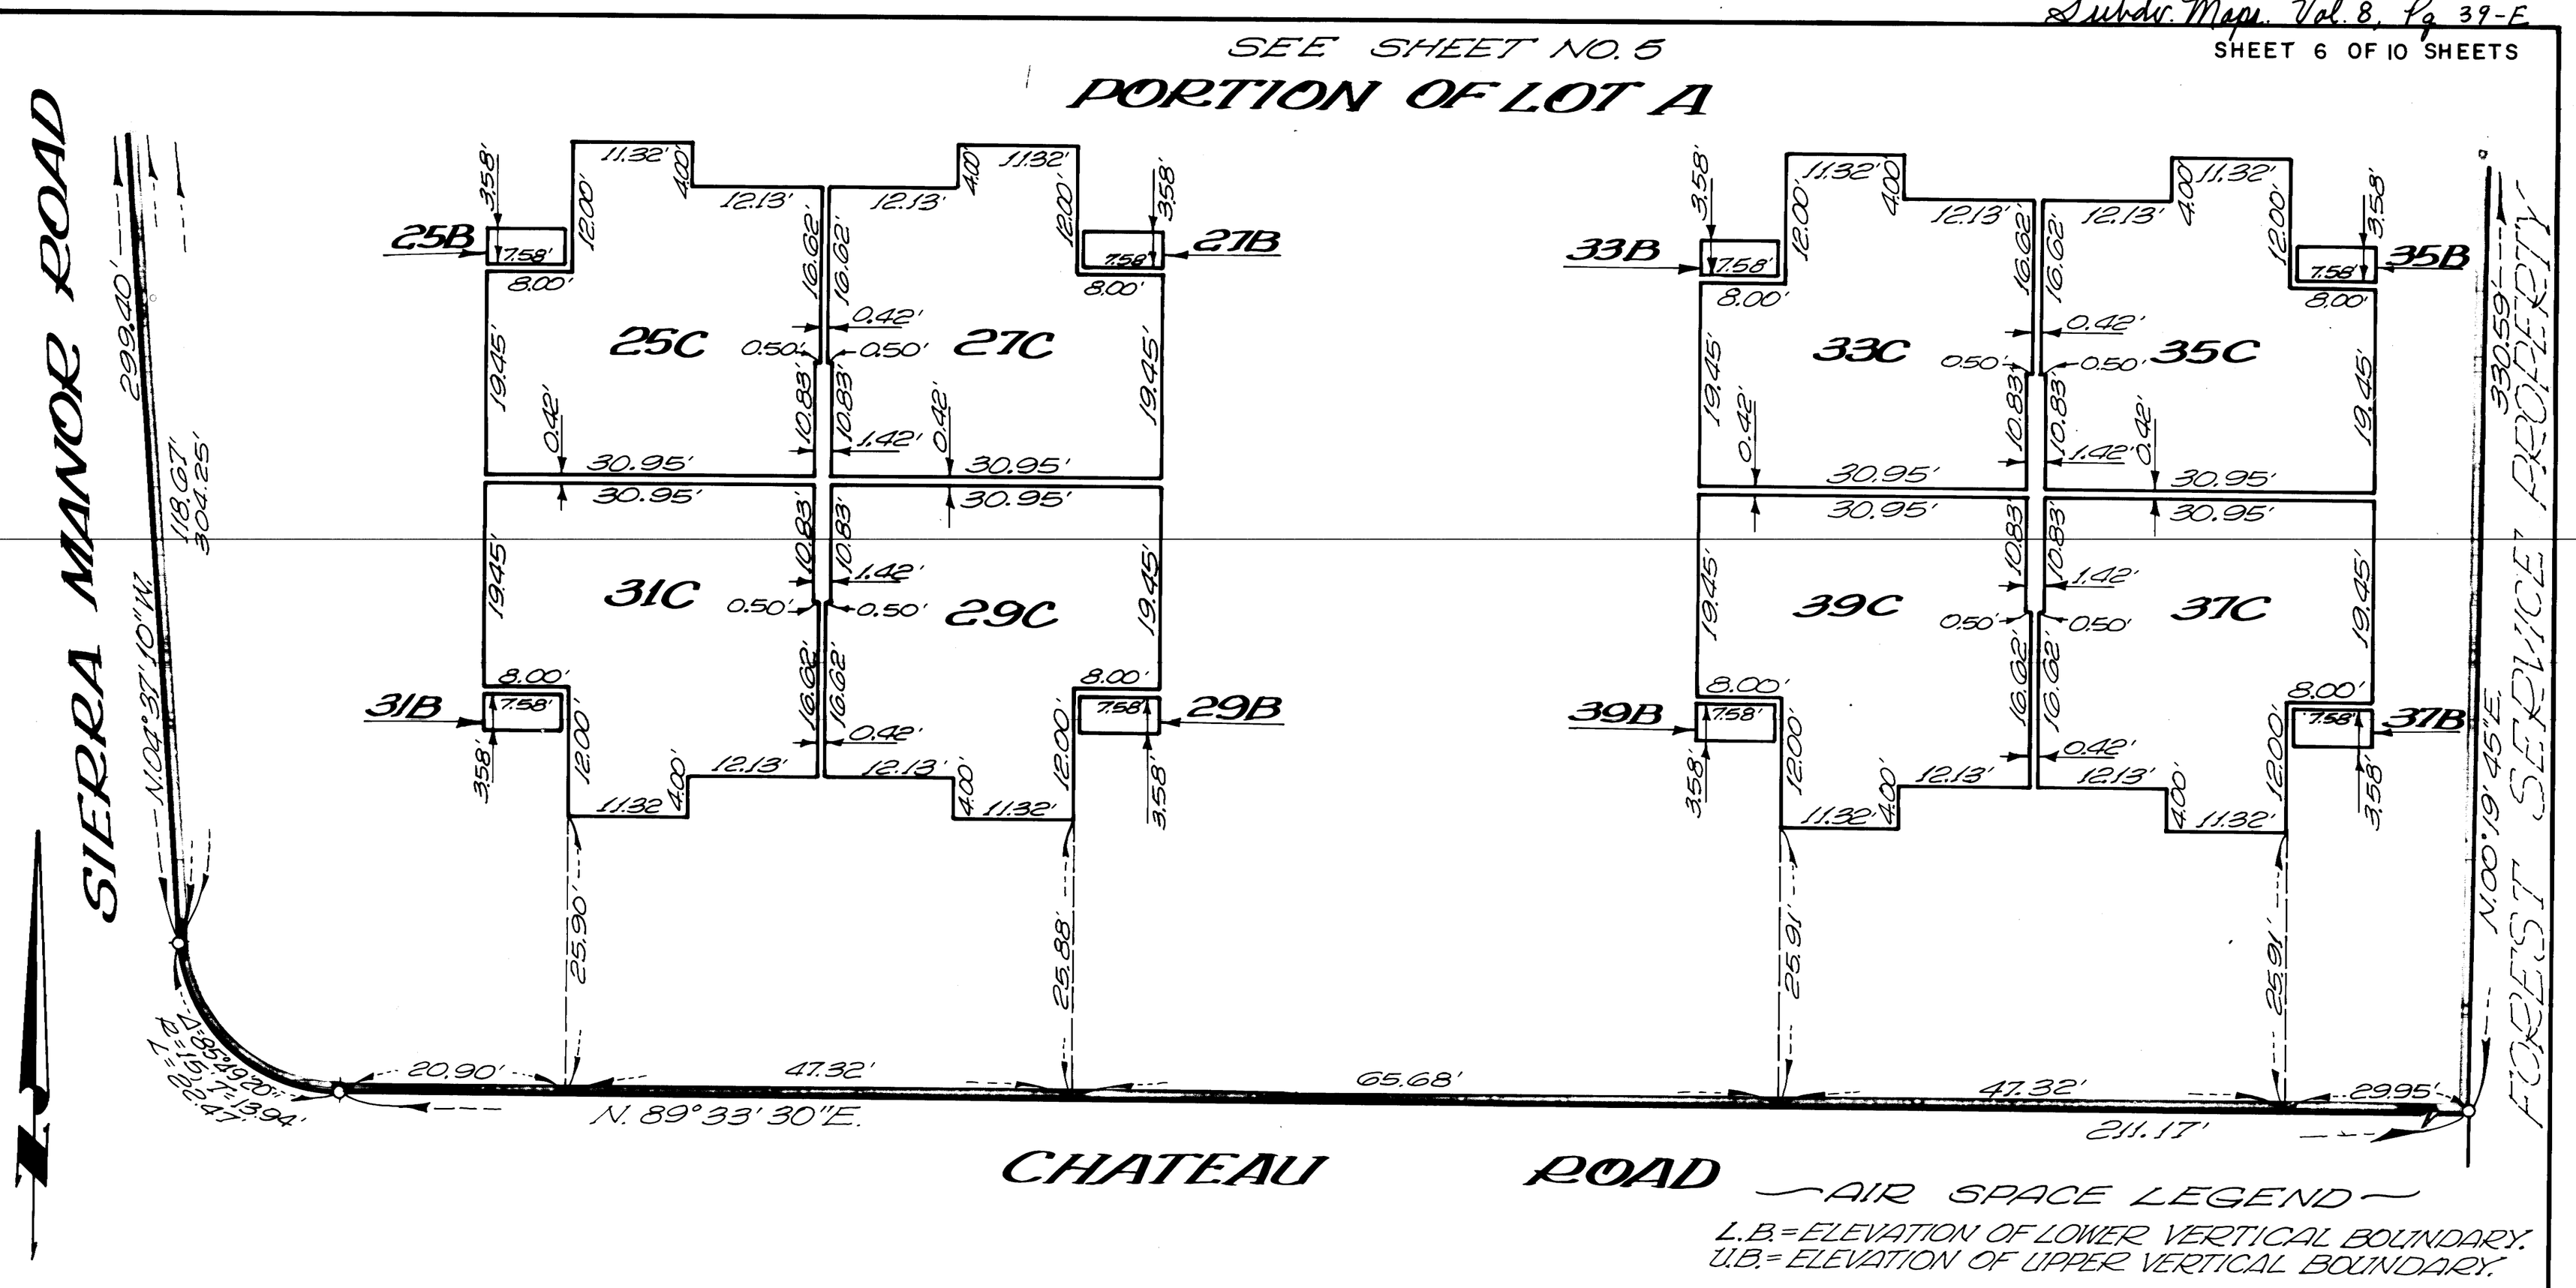

—AIR SPACE LEGEND—

L.B.=ELEVATION OF LOWER VERTICAL BOUNDARY.
U.B.=ELEVATION OF UPPER VERTICAL BOUNDARY.

VERTICAL LIMITS OF AIR SPACES 25C, 27C, 29C & 31C:
L.B.= 7835.64
U.B.= 7843.76

VERTICAL LIMITS OF AIR SPACES 33C, 35C, 37C & 39C:
L.B.= 7833.56
U.B.= 7841.68

SEE SHEET 3, NOTE NO. 6 FOR VERTICAL LIMITS OF ALL B AIR SPACE ELEMENTS.

LOWER UNITS

TRACT NO. 36-80

FOREST MEADOWS

MONO COUNTY, CALIFORNIA

BEING A SUBDIVISION OF LOTS 8, 9, 10 & 11 OF SHERWIN MEADOWS PARK SUBDIVISION, M.B.5-127/127A AND A PORTION OF THE N 1/2, SE 1/4, SW 1/4, SECTION 35, T. 3 S., R. 27 E., M. D. M.

PLAN FOR CONDOMINIUM PURPOSES

SCALE: 1" = 10'