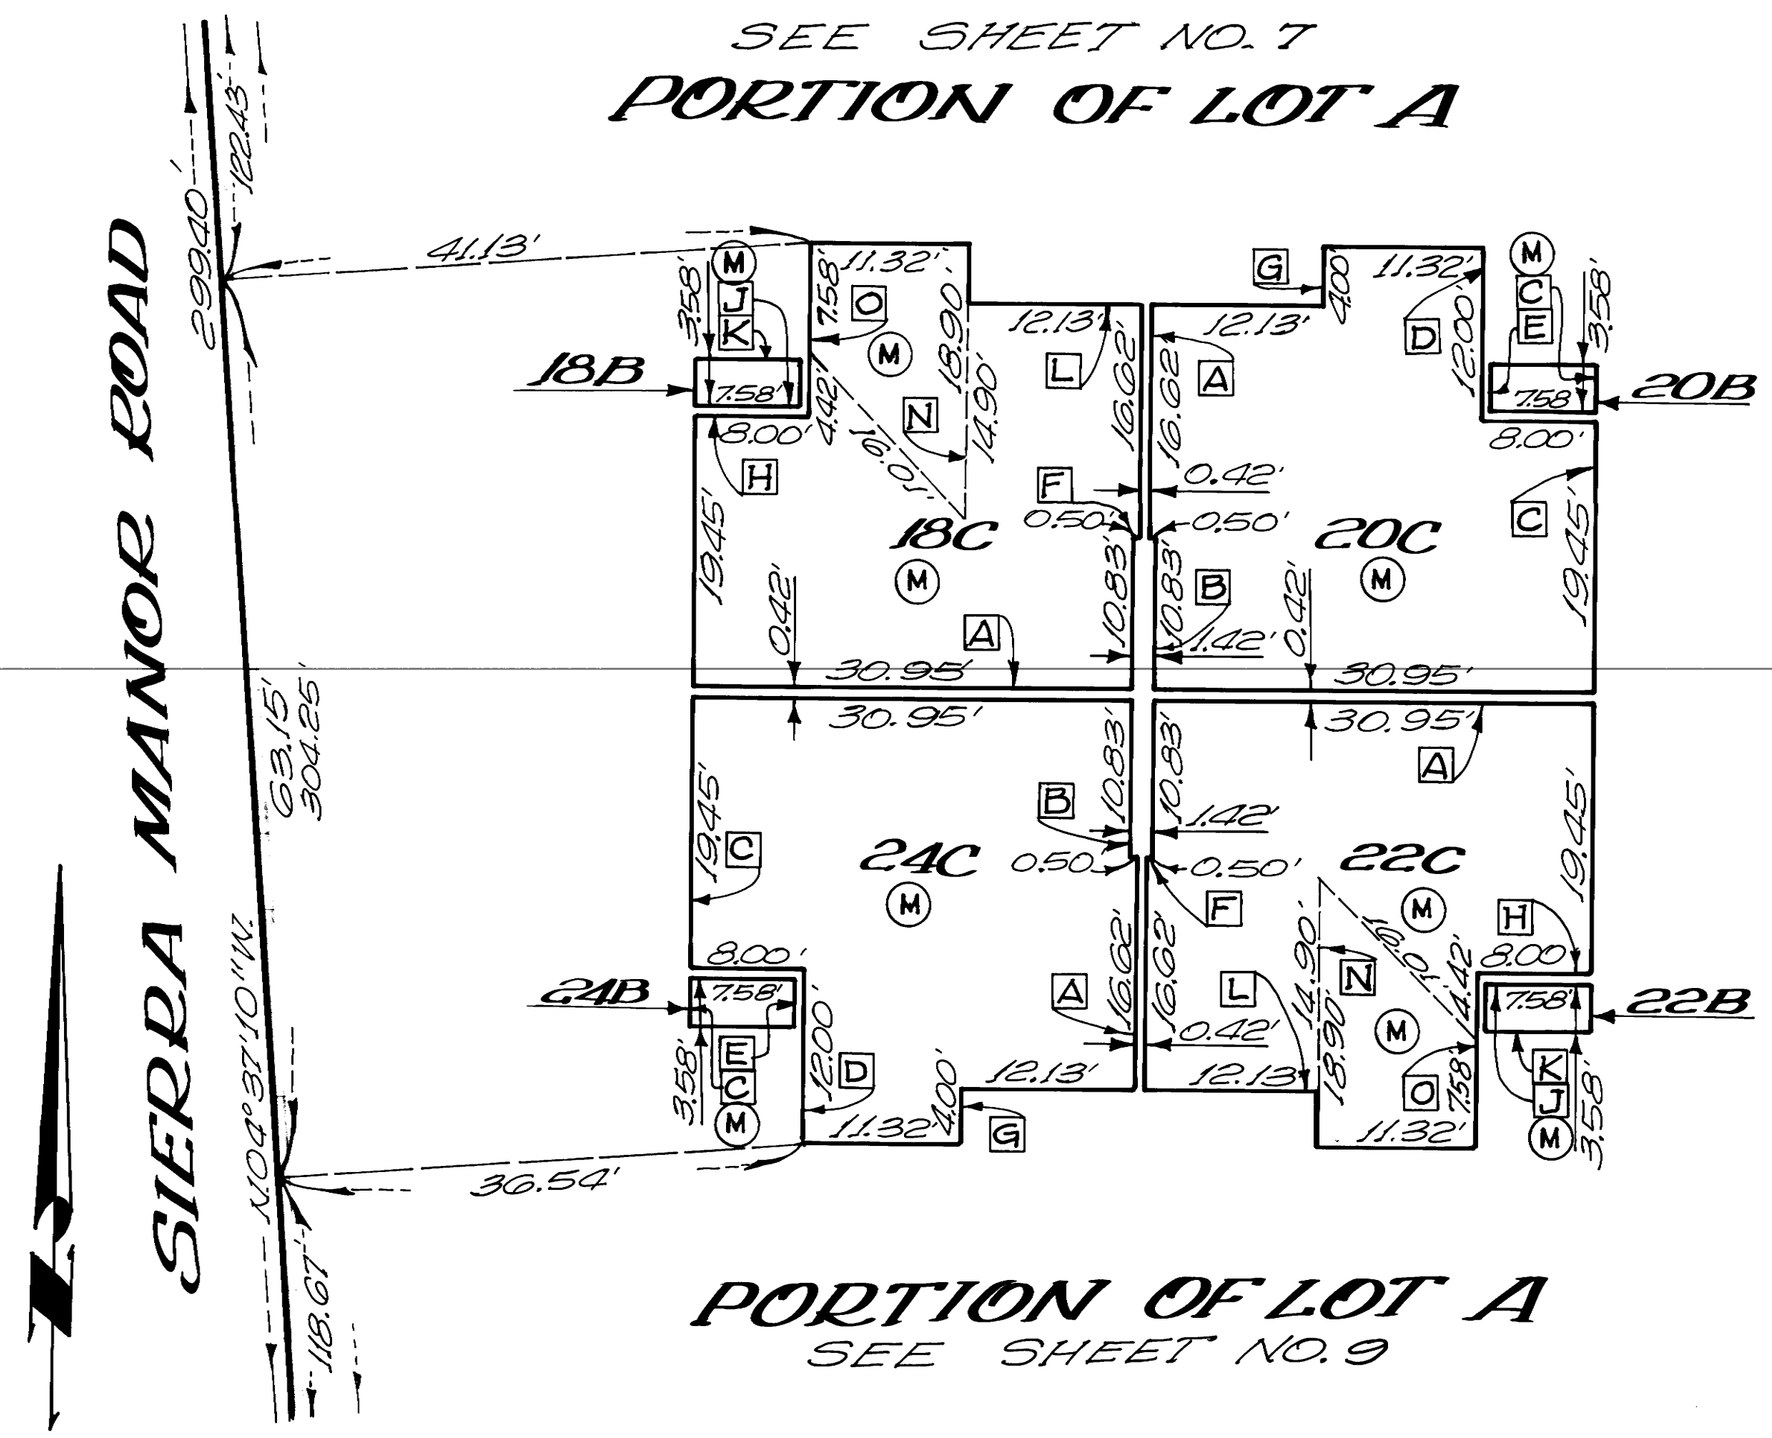

AIR SPACE LEGEND

L.B. = ELEVATION OF LOWER VERTICAL BOUNDARY.
U.B. = ELEVATION OF UPPER VERTICAL BOUNDARY.
(M) = INCLINED PLANE AREAS, SEE SHT. 3, NOTE NO. 7.
□ = U.B. ELEVATIONS AT INCLINED PLANE AREAS.

VERTICAL LIMITS OF AIR SPACES 18C, 20C, 22C & 24C:

L.B. = 7844.38

U.B. A = 7865.61
B = 7865.40
D = 7868.83
F = 7872.55
G = 7873.55
H = 7870.50
L = 7867.16
N = 7873.38
O = 7868.66

VERTICAL LIMITS OF AIR SPACES 18B, 20B, 22B & 24B:

L.B. = SEE SHEET 3, NOTE NO. 6.

U.B. C = 7865.50
E = 7868.66
J = 7870.32
K = 7868.83

UPPER UNITS

TRACT NO. 36-80

FOREST MEADOWS

MONO COUNTY, CALIFORNIA

BEING A SUBDIVISION OF LOTS 8, 9, 10 & 11 OF SHERWIN MEADOWS PARK SUBDIVISION, M.B. 5-127/127A AND A PORTION OF THE N1/2, SE1/4, SW1/4, SECTION 35, T.3 S., R.27E., M.D.M..

PLAN FOR CONDOMINIUM PURPOSES

SCALE: 1" = 10'