SCALE: 1" = 30'

PARCEL MAP Nº 36-51

IN THE UNINCORPORATED TERRITORY OF THE COUNTY OF MONO, STATE OF CALIFORNIA, BEING A DIVISION OF A PORTION OF THE NORTHEAST QUARTER OF THE NORTHWEST QUARTER OF SECTION 34, TOWNSHIP 3 SOUTH, RANGE 27 EAST, M.D.M.

The record bearing of N0°54'12"E of the east line of these parcels of land as shown on the Record Of Survey filed in Book 3, Page 40 of Maps was used as the basis of bearings shown on this map.

Record data shown on this map is from the Record Of Survey filed in Book 3, Page 40 of Maps.

• indicates a found point as noted.

○ Indicates a record monument per N.B. 3/40 not searched for.

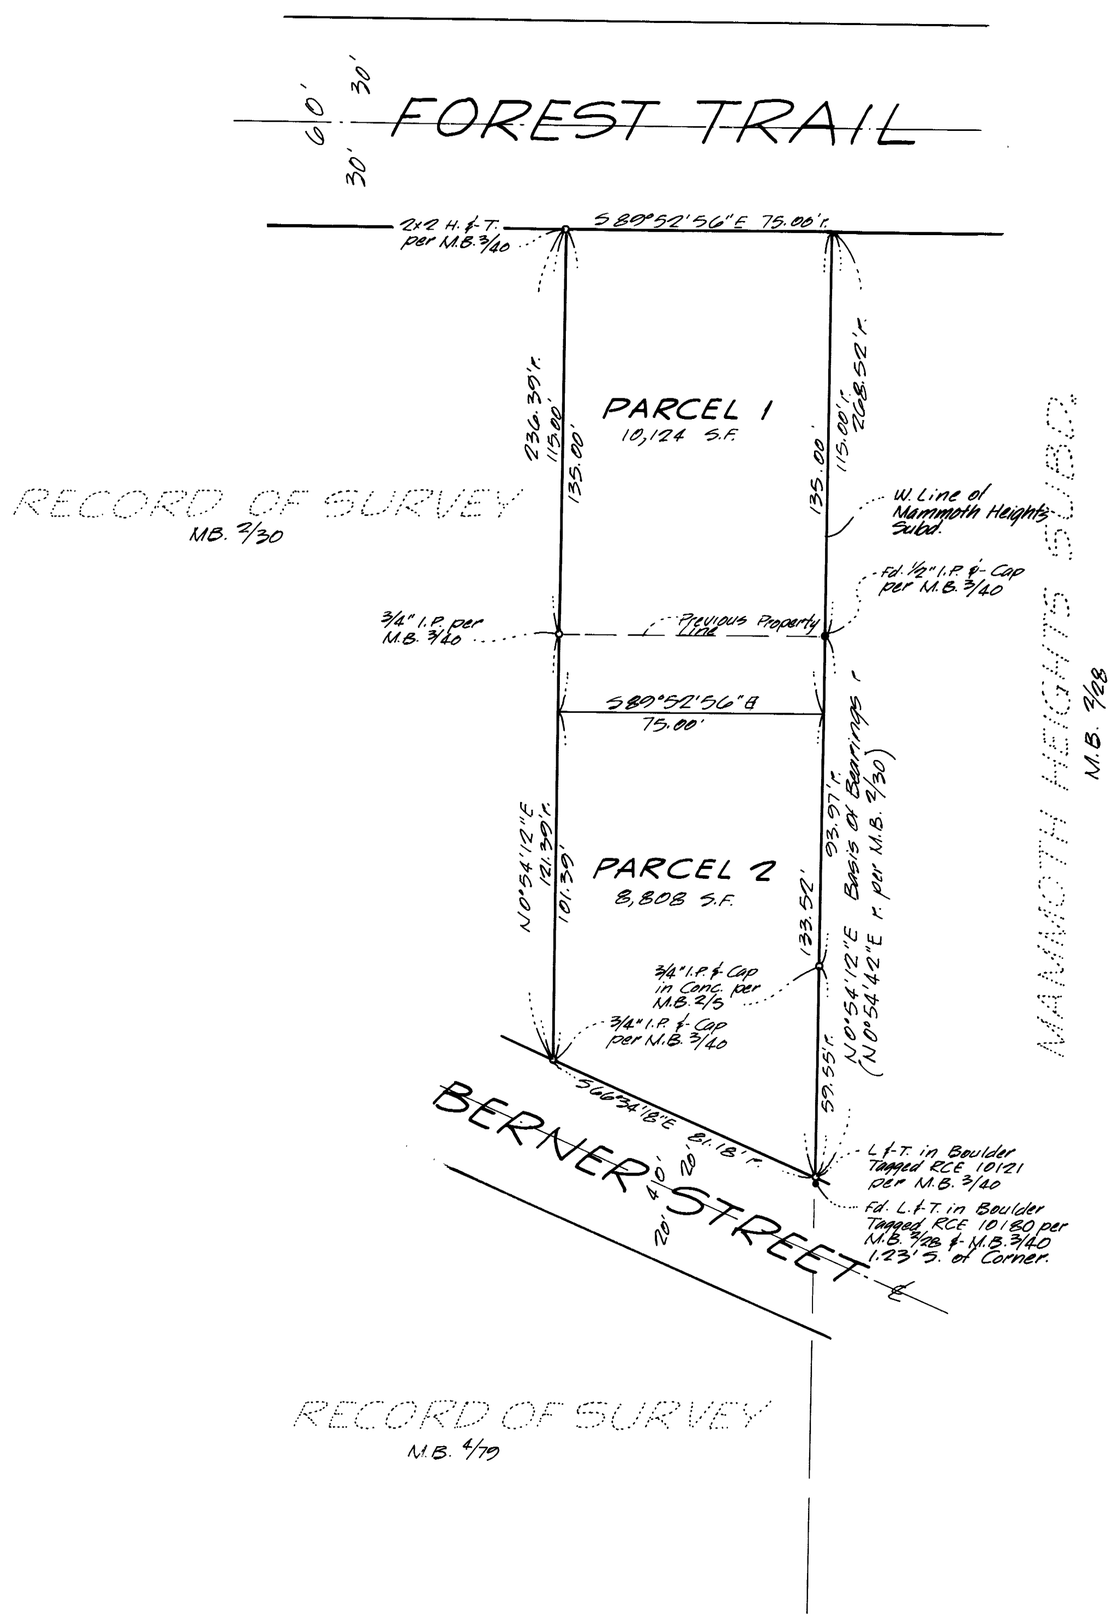

Vol. 1 Pm 89
A-1267