PARCEL MAP NO. 37-49

IN THE COUNTY OF MONO, STATE OF CALIFORNIA BEING A SUBDIVISION OF PARCEL 4 OF PARCEL MAP 37-19 IN THE NORTHEAST QUARTER OF SEC. 8, T. 5 S., R. 33 E., M.D.M.

This map was prepared by me or under my direction and is based upon a field survey in conformance with the requirements of the Subdivision Map Act at the request of Eugene Freed on 7-15-77. I hereby state that the parcel map procedures of the local agency have been complied with and that this parcel map conforms to the approved tentative map and the conditions of approval thereof which where required to be fullfilled prior to the filing of the parcel map

Howard G. Kingston
Howard G. Kingston
L.S. № 2714

Recorded at Request of Owner
Date OCTOBER 6, 1978
Min.
Past 11:00 A.M
Document 2359
in Book 1 of P/M
at Page 119
of map Records
Mono County, Calif.
RUBY L. STRAIT
County Recorder
by Effie K. Hershey

This map conforms with the requirements of the Subdivision Map Act and local ordinance.
Dated 9-14-78
Richard L. Pope
County Surveyor

We hereby certify that we are the owners of or are interested in the lands included within the subdivision shown on this map within the colored border lines, and we consent to the preparation and filing of said map and subdivision.

Eugene E. Freed Janet L. Freed

THIS MAP IS IN ACCORD WITH THE APPROVED TENTATIVE MAP.
Wayne Long
CHAIRMAN
PLANNING COMMISSION

State of California } S.S.
County of Inyo }

On this 1st day of November, 1977, before me, Patricia C. Gilles, a Notary Public in and for said County and State, personally appeared Eugene E. Freed, known to me to be the person or persons whose ~~Janet Freed~~ name or names are subscribed to the within instrument and acknowledged to me that they executed the same.

Patricia C. Gilles
NOTARY PUBLIC

THERE ARE NO LIENS OF ANY KIND AGAINST THIS PROPERTY OR ANY PART THEREOF FOR ANY DELIQUENT COUNTY, MUNICIPAL OR LOCAL TAXES OR SPECIAL ASSESSMENTS.

Harry P. Stoelzner
TAX COLLECTOR
by Freda Elliott, Deputy

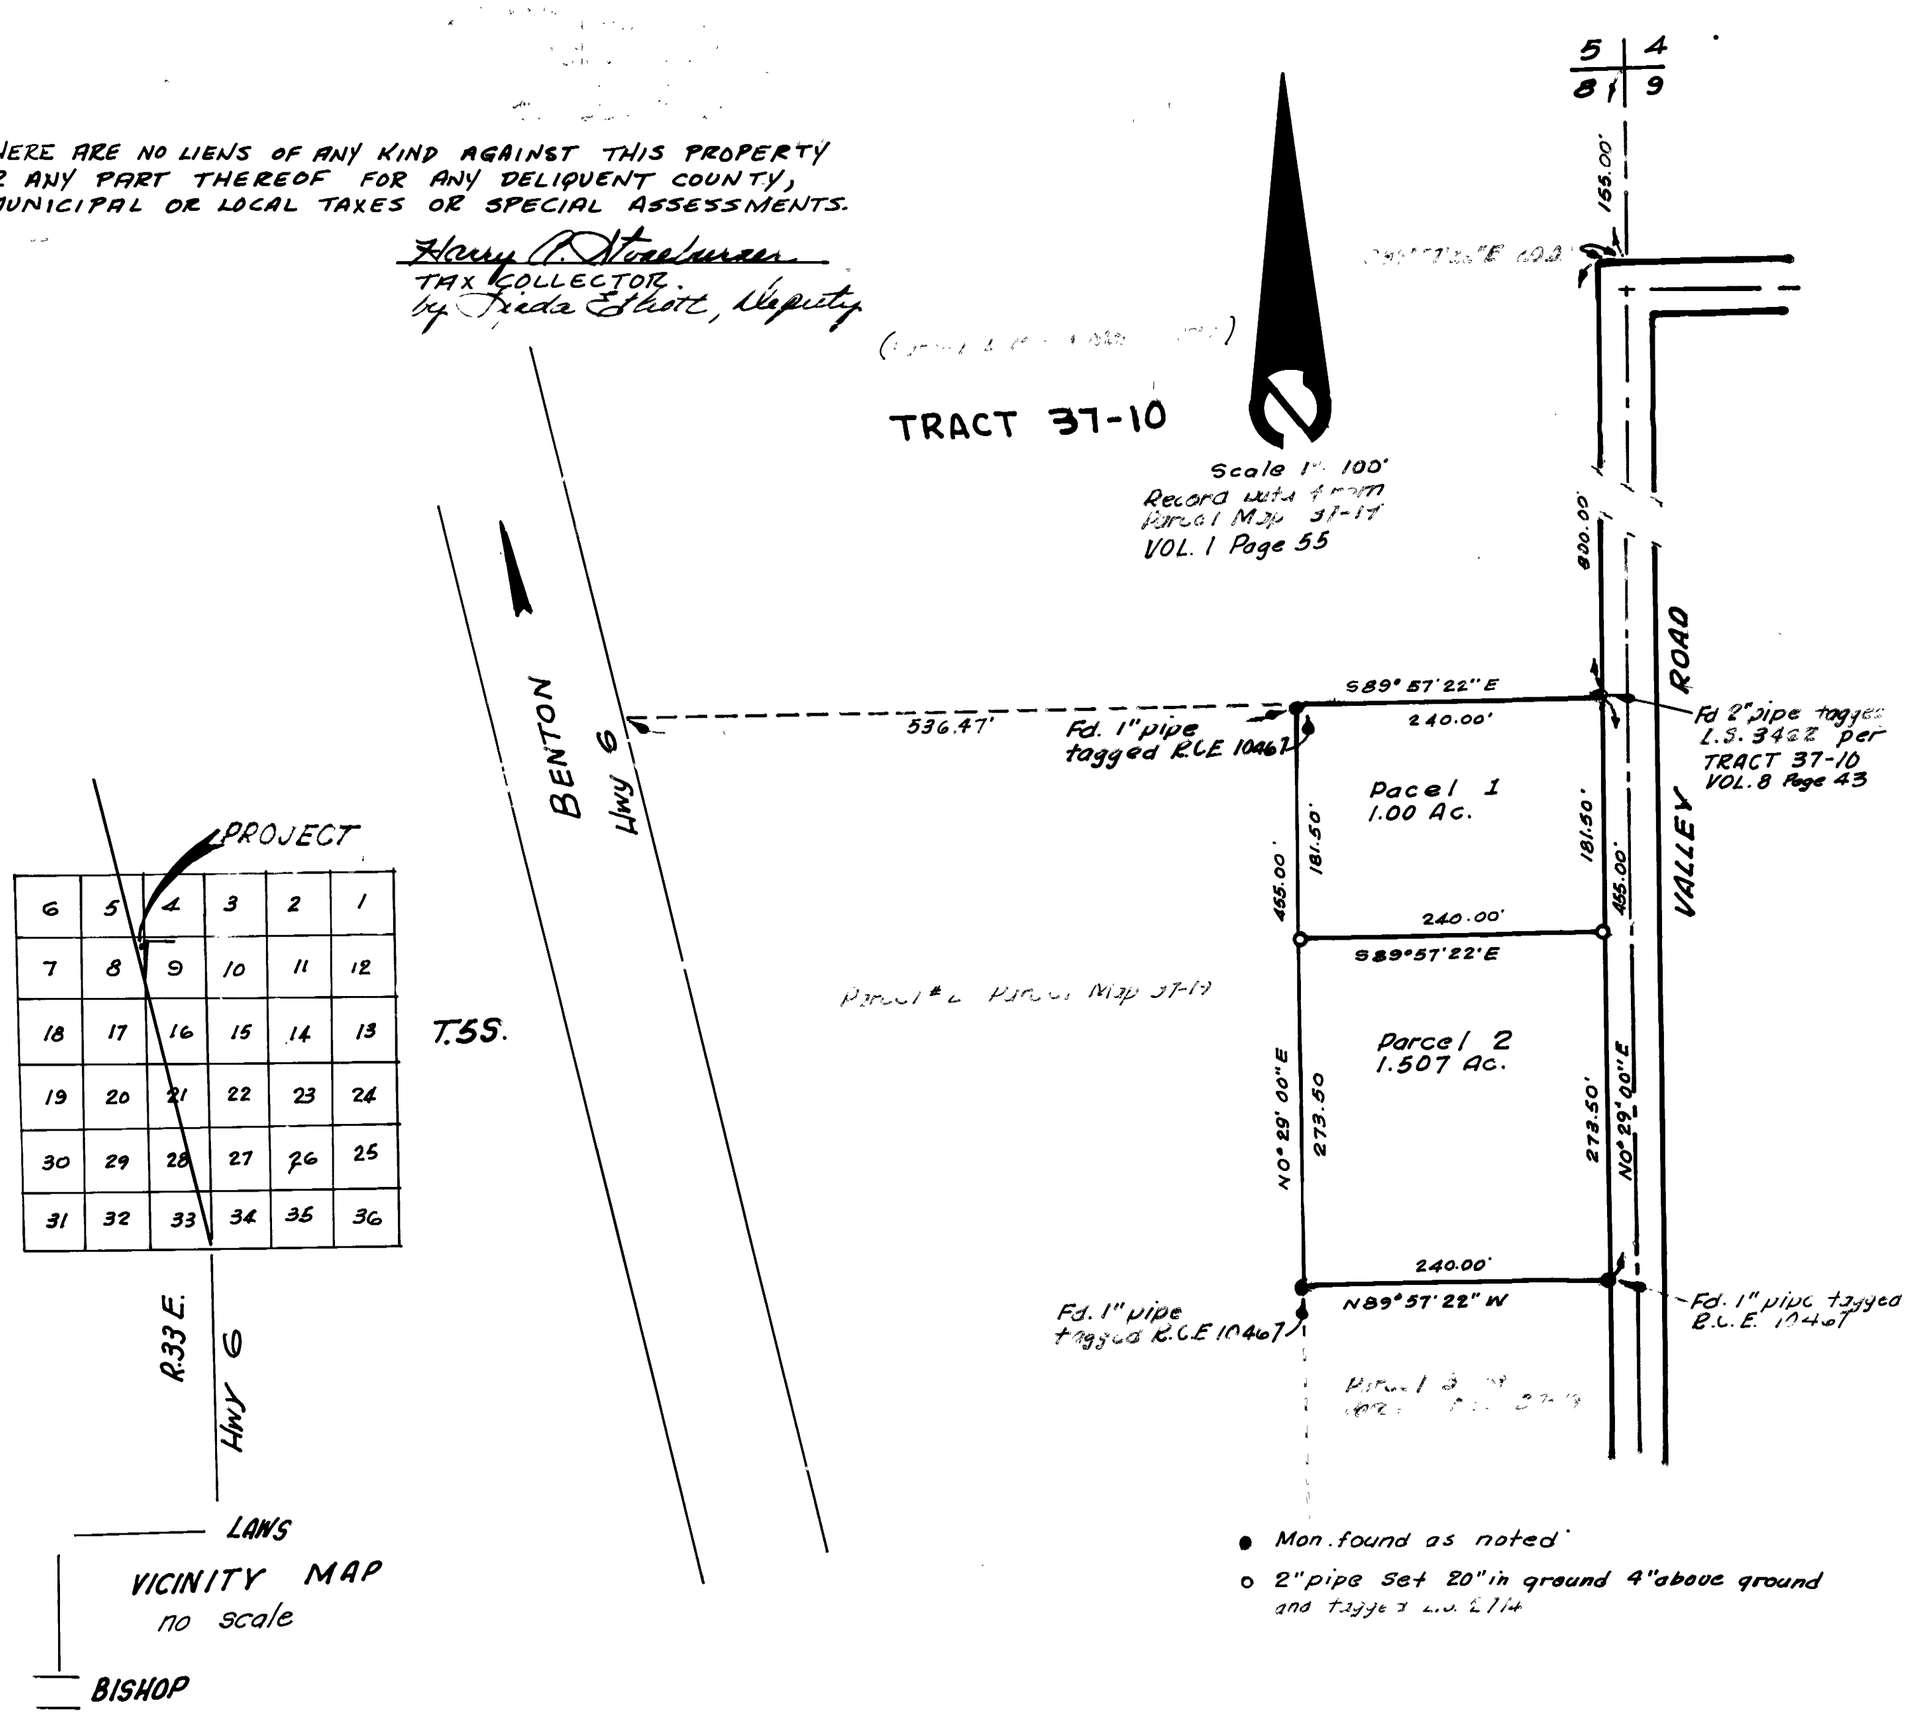

P/M Vol. 1 Page 119