PARCEL MAP No. 37-58

SHEET 2 OF 2

BEING A SUBDIVISION OF THE EAST 1/2 OF SECTION 29 AND THE EAST 1/2 OF SECTION 32 AND A PORTION OF THE WEST 1/2 OF SECTION 33, TOWNSHIP 5 SOUTH, RANGE 33 EAST, M.D.M., IN THE COUNTY OF MONO, STATE OF CALIFORNIA.

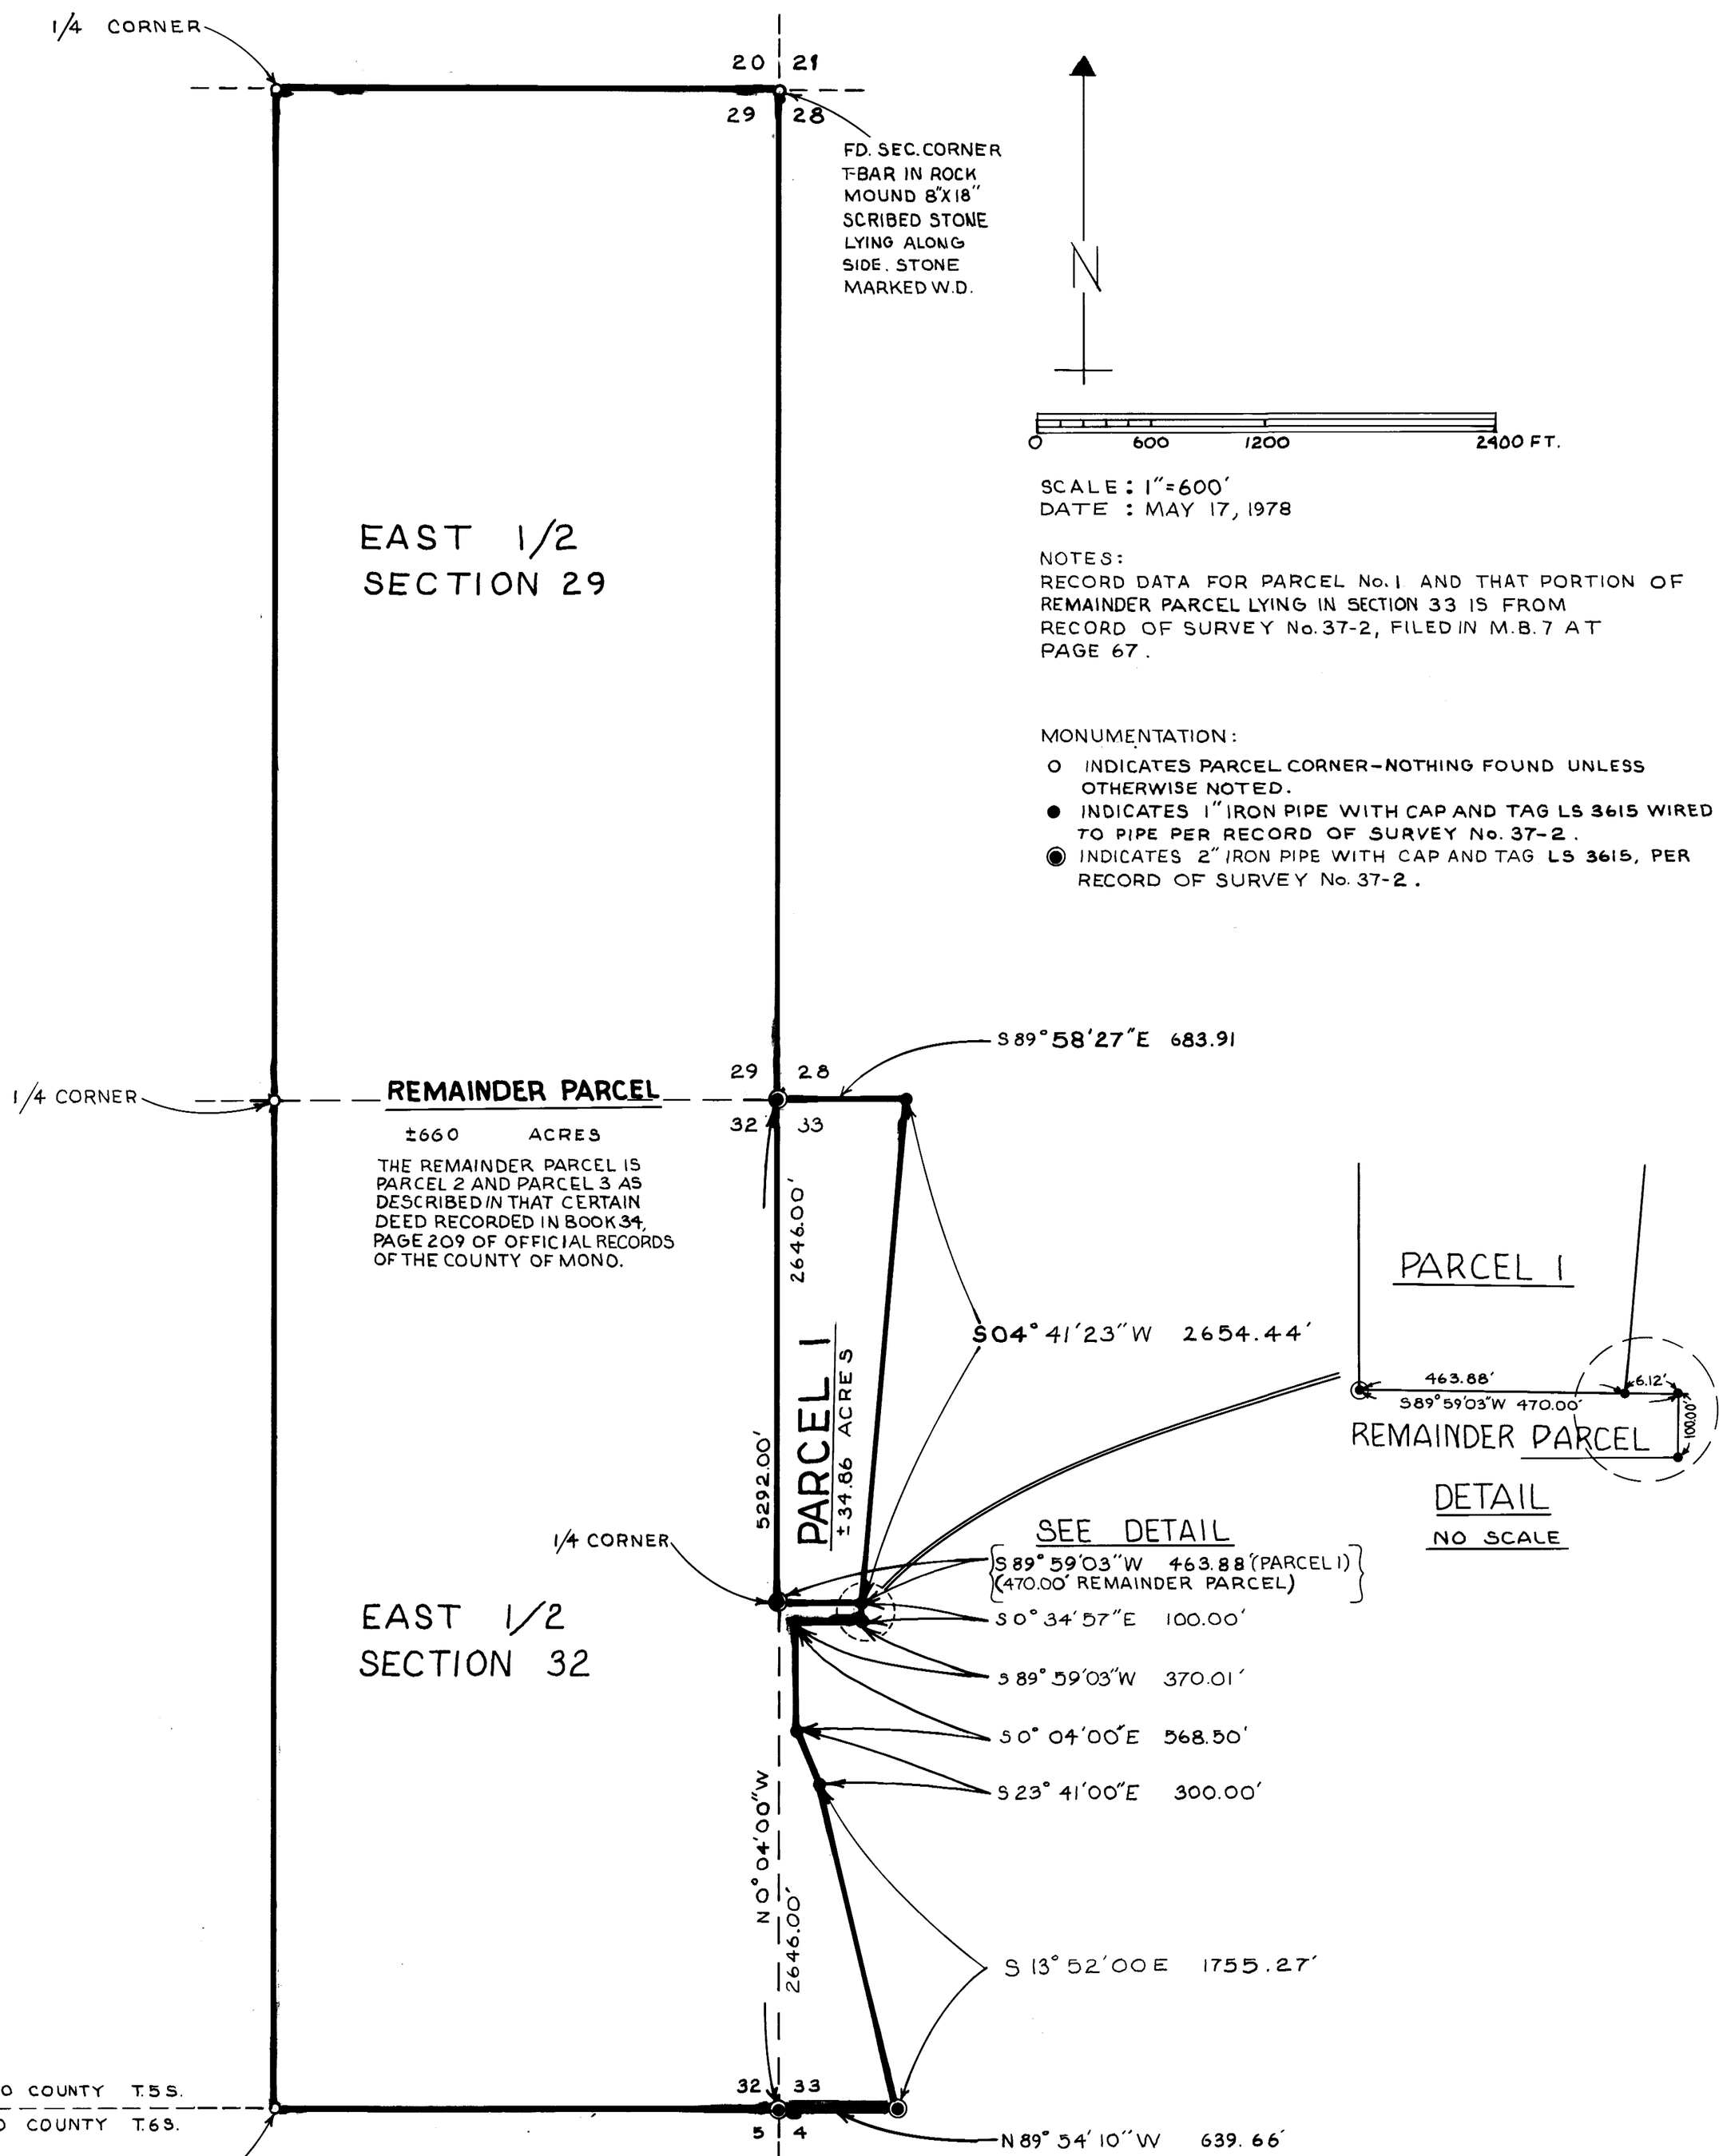

SCALE: 1" = 600'
DATE: MAY 17, 1978

NOTES:
RECORD DATA FOR PARCEL No. 1 AND THAT PORTION OF REMAINDER PARCEL LYING IN SECTION 33 IS FROM RECORD OF SURVEY No. 37-2, FILED IN M.B. 7 AT PAGE 67.

MONUMENTATION:

- O INDICATES PARCEL CORNER – NOTHING FOUND UNLESS OTHERWISE NOTED.
- ● INDICATES 1" IRON PIPE WITH CAP AND TAG LS 3615 WIRED TO PIPE PER RECORD OF SURVEY No. 37-2.
- ◉ INDICATES 2" IRON PIPE WITH CAP AND TAG LS 3615, PER RECORD OF SURVEY No. 37-2.

P/M VOL 1 PAGE 1941