PARCEL MAP No. 37-56

BEING A SUBDIVISION OF PARCEL No. 3 OF PARCEL MAP No. 37-47, RECORDED IN BOOK 1 OF PARCEL MAPS AT PAGE 101, AND BEING SITUATED IN THE EAST 1/2 OF SECTION 8, T. 5 S., R. 33 E., M.D.M., IN THE COUNTY OF MONO, STATE OF CALIFORNIA.

NOTES:

Record data per Parcel Map No. 37-47 recorded in P.M.B. 1, Pages 101 & 101A.

● INDICATES FOUND 2" IRON PIPE WITH CONCRETE PLUG, TACK & TAG L.S. 3462 FLUSH WITH GROUND.

○ INDICATES SET 2" IRON PIPE WITH CONCRETE PLUG, TACK & TAG L.S. 3462 FLUSH WITH GROUND.

The Basis of Bearings Used for This Map is the Easterly Line of Parcel 3 of Parcel Map No. 37-47 Shown as N.0° 29'00" E. on P.M.B. 1, Pages 101 & 101A.

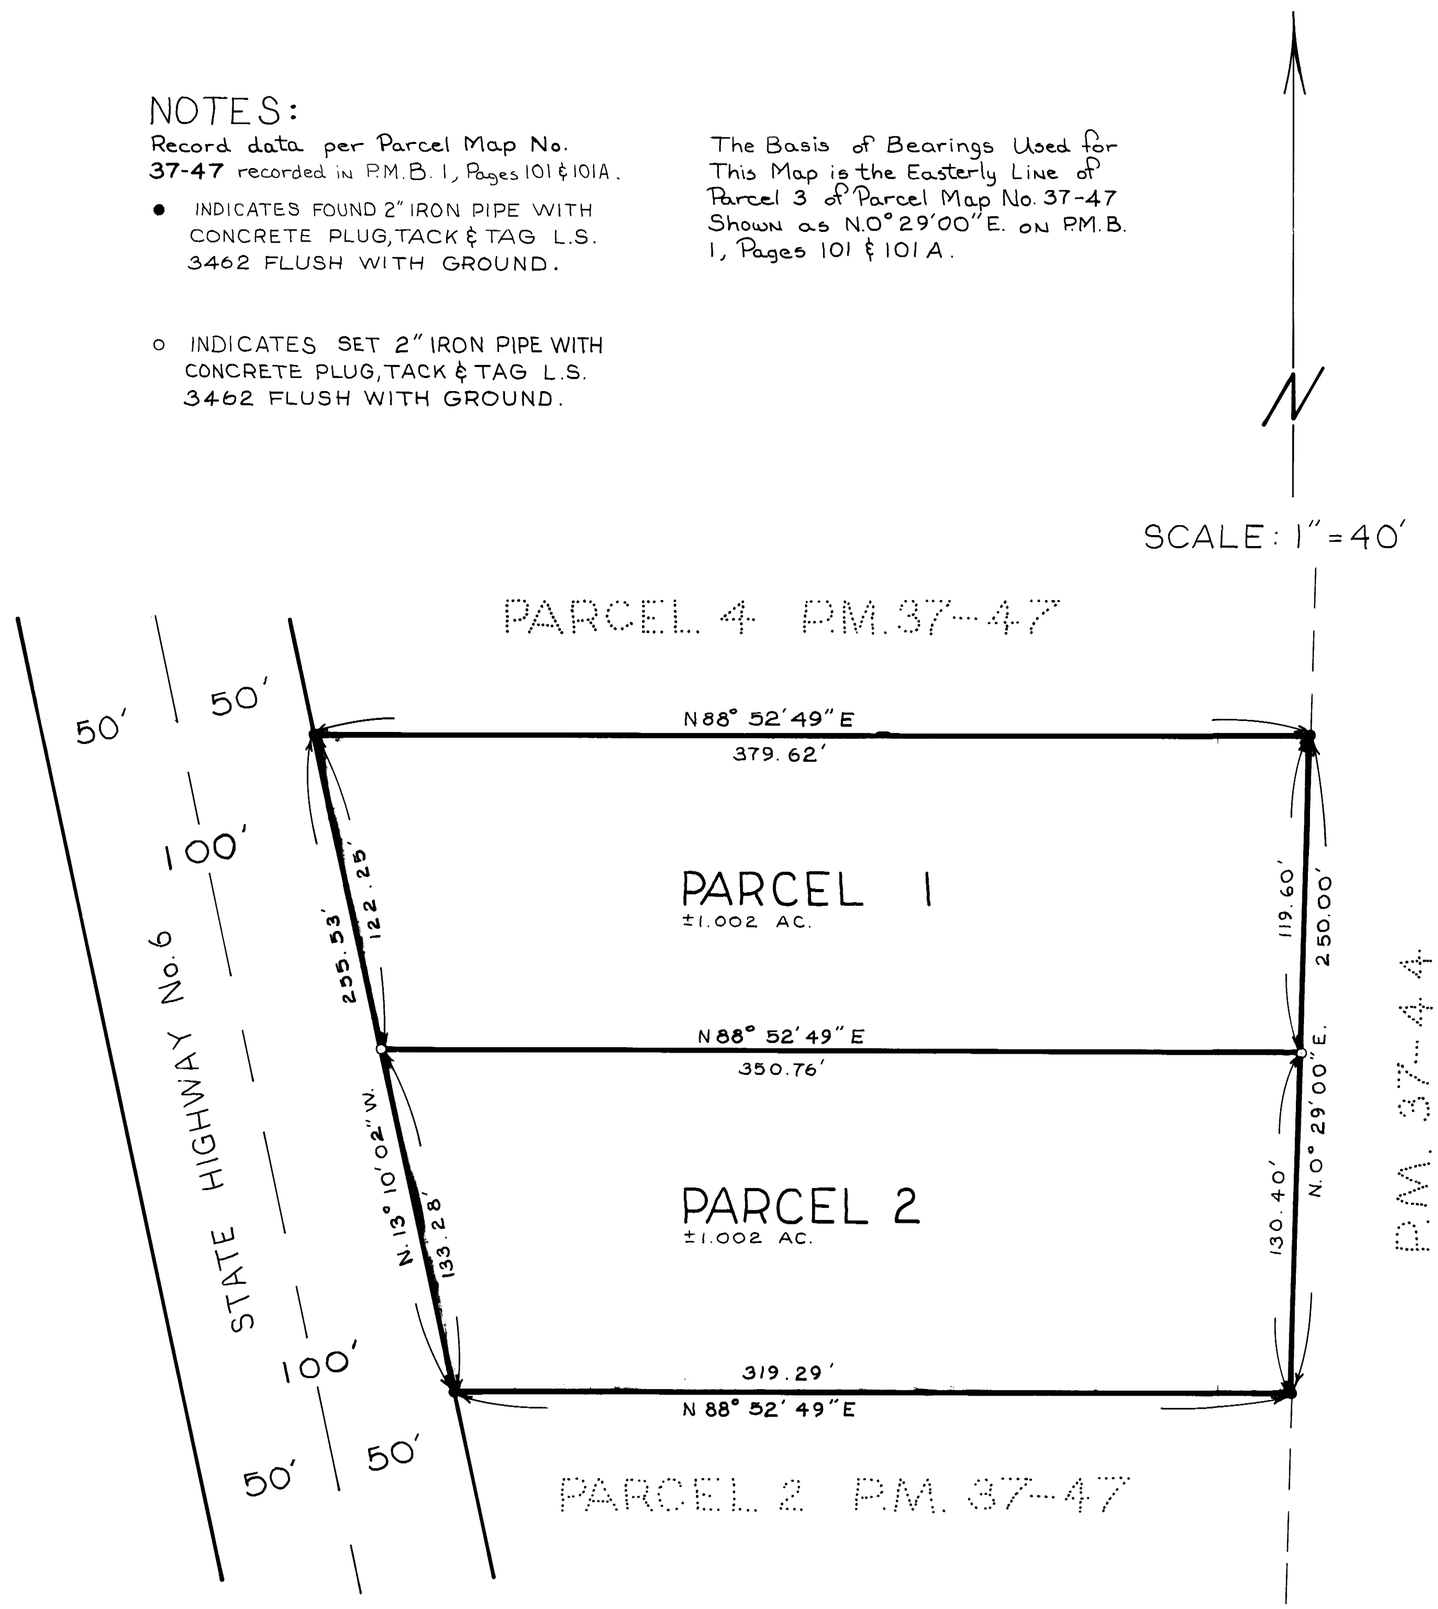

P/M VOL. 1 PAGE 101-A

5