SCALE: 1" = 30'

PARCEL MAP Nº 36-23

IN THE UNINCORPORATED TERRITORY OF THE COUNTY OF MONO, STATE OF CALIFORNIA, BEING A DIVISION OF LOT 52 OF SIERRA VALLEY SITES TRACT Nº 1 PER BOOK 1, PAGE 26 OF MAPS, RECORDS OF MONO COUNTY.

ONE SHEET ONLY
Inst. Nº 903.
Filed for record this 29th day of August, 1972, at 9:05 A.M. in Book 1 of Parcel Maps at Page 18 at the request of Gordon C. Holmes.

Anne M. Walsh
County Recorder

This map was prepared by me or under my direction and is based upon a field survey in conformance with the requirements of the Subdivision Map Act at the request of Mr. Bob Baker in July, 1972. I hereby certify that it conforms with the approved tentative map and the conditions of approval thereof; that all provisions of applicable state law and local ordinances have been complied with.

Gordon C. Holmes
Gordon C. Holmes R.C.E. 10267

I hereby certify that this land division map was approved by the Mono County Planning Commission on the 22nd day of August 1972.

J. E. Bell
Planning Commission Chairman.

This map has been examined this 28th day of August 1972, for conformance with the requirements of Section 11575 of the Subdivision Map Act.

Richard L. Ford, P.E.
County Surveyor

The record bearing of N 6°30'04"E of the west line of Lot 53 of Sierra Valley Sites Tract Nº 1 per M.B. 1-26 was used as the basis of bearings shown on this map.

• indicates a found point as noted.
∘ indicates a 1" I.P. & Tag set unless otherwise noted.

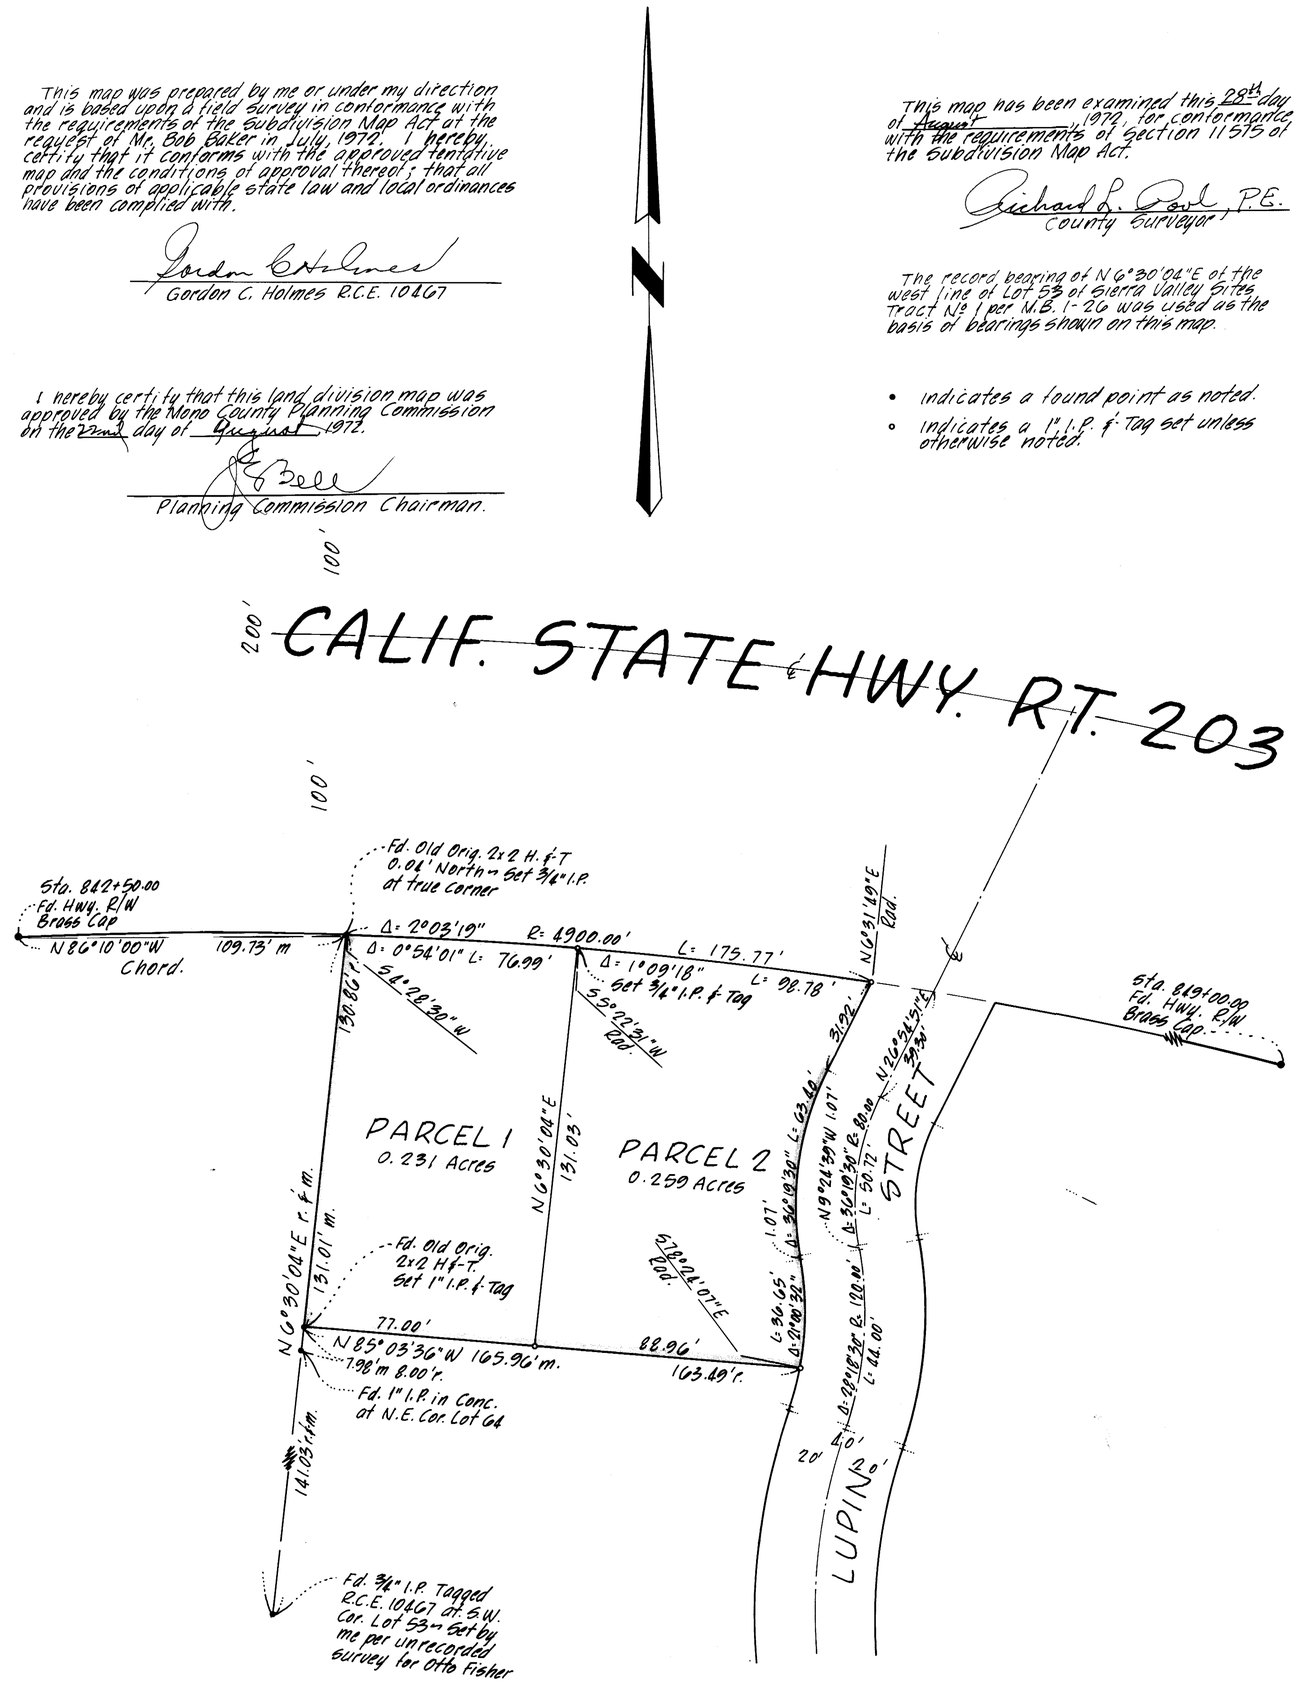

Parcel Map Vol. 1 Pg. 18