PARCEL MAP 31-11
MILE HI INVESTMENT CO. LAND
LOCATED IN SECTION 21 & 22

T. 8N., R. 23E., M.D.B.&M.

MONO COUNTY, CALIFORNIA

COUNTY SURVEYOR'S CERTIFICATE
THIS MAP HAS BEEN EXAMINED THIS 6th DAY OF February, 1973, FOR CONFORMANCE WITH THE REQUIREMENTS OF SECTION 11575 OF THE SUBDIVISION MAP ACT.

Richard L. Cook, P.E.
COUNTY SURVEYOR

COUNTY PLANNING COMMISSION'S CERTIFICATE
THIS IS TO CERTIFY THAT THIS PARCEL MAP IS IN ACCORD WITH THE APPROVED TENTATIVE MAP OF THE PARCELS.

J. E. Beel
COUNTY PLANNING COMMISSION

No. 3321

COUNTY RECORDER'S CERTIFICATE
FILED THIS 6th DAY OF Feb 1973 AT 3:00 P M. IN BOOK 1 OF Parcel Maps ON PAGE 34 AT THE REQUEST OF Glenn A. Devenpeck.

Ann M. Webb
COUNTY RECORDER

SCALE 1"=200'

0 50 100 200 400 600 800 1000

BASIS OF BEARINGS
THE BEARING OF N 0°14'10"W FOR THE NORTH SOUTH 1/4 LINE OF SEC.21, T.8N., R23 E.M.D.B.&M. AS RECORDED IN BK.7 ON PG. 33 OF MAPS, MONO COUNTY RECORDS, IS THE BASIS OF BEARINGS FOR THIS SURVEY.

SURVEYOR'S CERTIFICATE
THIS MAP WAS PREPARED BY ME OR UNDER MY DIRECTION AND IS BASED UPON A FIELD SURVEY IN CONFORMANCE WITH THE REQUIREMENTS OF THE SUBDIVISION MAP ACT AT THE REQUEST OF GLENN A. DEVENPECK ON NOVEMBER 1, 1971. I HEREBY CERTIFY THAT IT CONFORMS TO ALL PROVISIONS OF APPLICABLE STATE LAW AND LOCAL ORDINANCES HAVE BEEN COMPLIED WITH.

Walter G. Reid
WALTER. G. REID RCE 7522
VIRGINIA CITY, NEVADA

LEGEND:
BRASS CAPS ARE OFFICIAL CORNER MARKERS FOUND
O= 1/2" REBARS TAGGED RCE 7522

SECTION DIAGRAM
SCALE 1"=500'

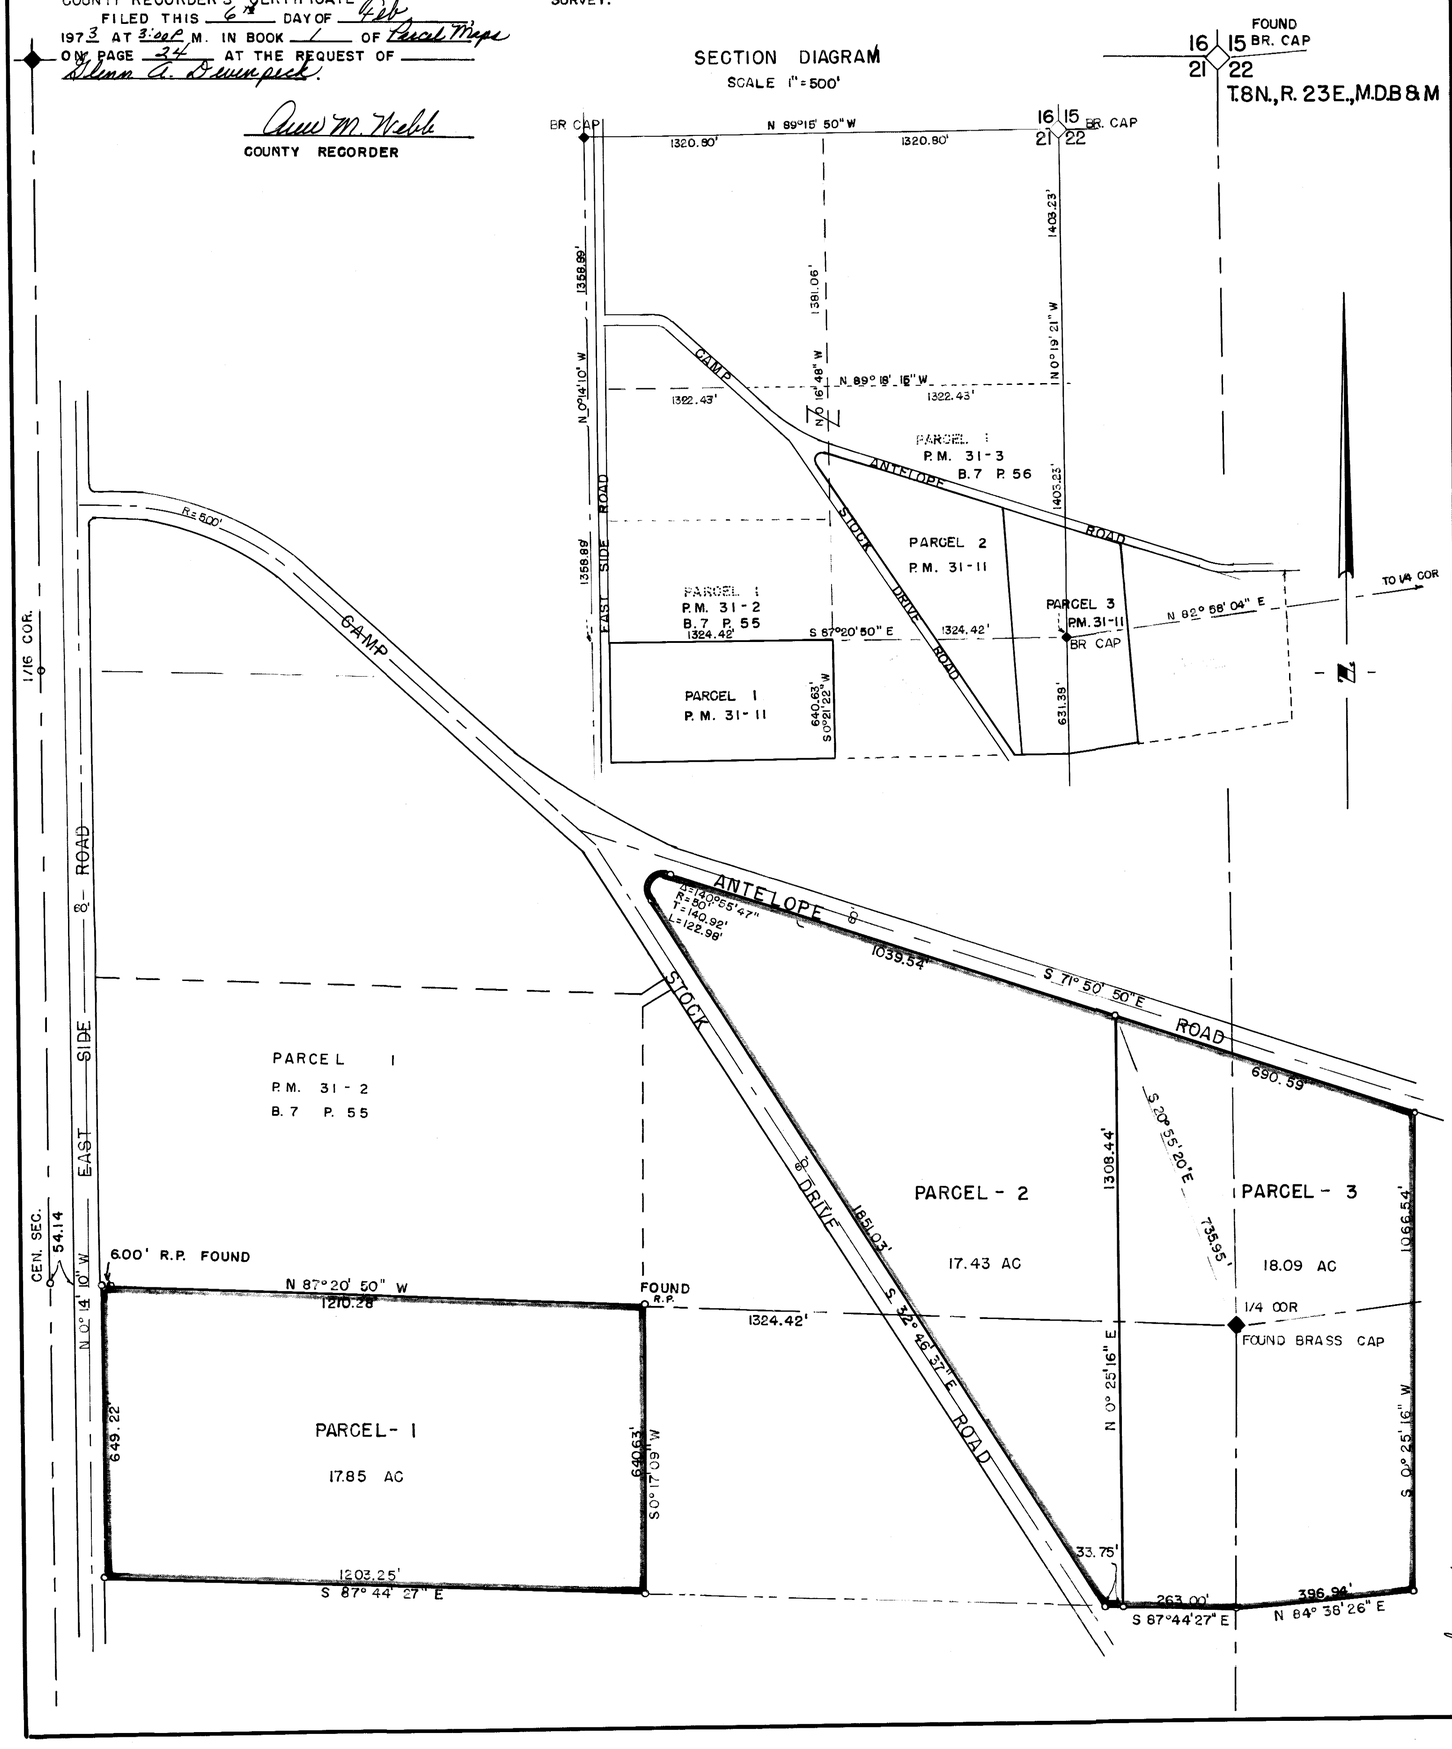

Vol. 1 Parcel Maps Pg. 34