SCALE: 1" = 400'

ONE SHEET ONLY

PARCEL MAP Nº 37-11

IN THE UNINCORPORATED TERRITORY OF THE COUNTY OF MONO, STATE OF CALIFORNIA, BEING A DIVISION OF A PORTION OF THE NORTH HALF OF SECTION 14, T. 5S., R. 30E., M.D.M.

No. 3469
Filed for record this 20th day of February, 1973, at 10:30 A.M. in Book 1 of Parcel Maps at Page 26 at the request of Gordon C. Holmes.

Anne M. Shelton
County Recorder

This map was prepared by me or under my direction and was compiled from record data in conformance with the requirements of the Subdivision Map Act at the request of Mr. J. A. Bergum on April 25, 1972. I hereby certify that it conforms with the approved tentative map and the conditions of approval thereof; that all provisions of applicable state law and local ordinances have been complied with.

Gordon C. Holmes
Gordon C. Holmes RCE 10467

I hereby certify that this land division map was approved by the Mono County Planning Commission on the 13th day of February, 1973.

J. G. Bell
Planning Commission Chairman.

This map has been examined this 14th day of February, 1973, for conformance with the requirements of Section 11575 of the Subdivision Map Act.

Richard L. Cool P.E.
County Surveyor.

Record information shown on this map is from the Record Of Survey Nº 37-1 filed in Book 1, Page 1 of Records Of Survey.

• Indicates a 2" I.P. Tagged R.C.E. 10467 set per Record Of Survey Nº 37-1 filed in Book 1, Page 1 of Records Of Survey, unless otherwise noted.

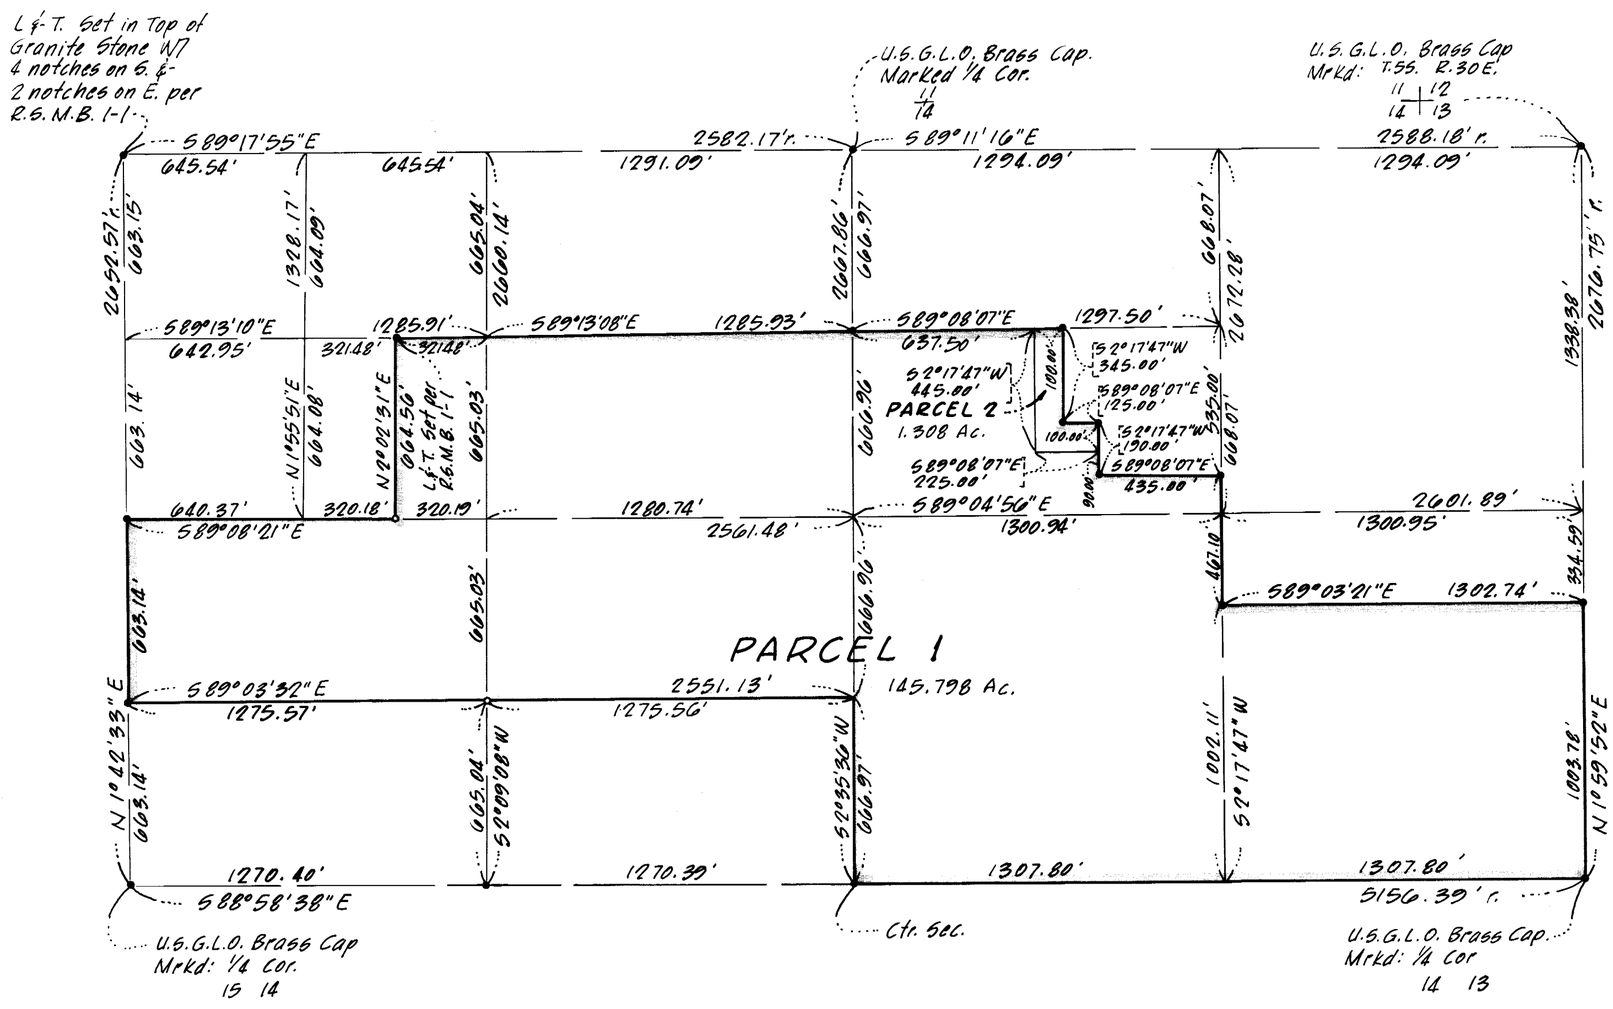

Vol. 1 P/M Pg. 26