SCALE : 1" = 60'

ONE SHEET ONLY

PARCEL MAP Nº 35-1

IN THE UNINCORPORATED TERRITORY OF THE COUNTY OF MONO, STATE OF CALIFORNIA

BEING A DIVISION OF A PORTION OF THE NORTHWEST QUARTER OF SECTION 5 TOWNSHIP 2 SOUTH RANGE 32 EAST MOUNT DIABLO MERIDIAN AS RECORDED IN BOOK 5, PAGE 7 OF MAPS IN THE OFFICE OF THE MONO COUNTY RECORDER

THIS MAP WAS PREPARED BY ME OR UNDER MY DIRECTION AND IS BASED UPON A FIELD SURVEY IN CONFORMANCE WITH THE REQUIREMENTS OF THE SUBDIVISION MAP ACT AT THE REQUEST OF JOHN R WALKER ON SEPTEMBER 14, 1972. I HEREBY CERTIFY THAT IT CONFORMS TO THE APPROVED TENTATIVE MAP AND THE CONDITIONS OF APPROVAL THEREOF; THAT ALL PROVISIONS OF APPLICABLE STATE LAW AND LOCAL ORDINANCES HAVE BEEN COMPLIED WITH.

Edward L Norton

EDWARD L NORTON RCE 20930

THIS MAP HAS BEEN EXAMINED THIS 11 DAY OF Oct 1972, FOR CONFORMANCE WITH THE REQUIREMENTS OF SECTION 11575 OF THE SUBDIVISION MAP ACT.

Richard L Pool, P.E.

MONO COUNTY SURVEYOR

No. 1128

FILED THIS 13 DAY OF SEPT, 1972 AT 9 A M IN BOOK 2 OF PARCEL MAPS AT PAGE 38 AT THE REQUEST OF JOHN R WALKER

MONO COUNTY RECORDER

I HEREBY CERTIFY THAT THIS LAND DIVISION MAP WAS APPROVED BY THE MONO COUNTY PLANNING COMMISSION ON THE 11 DAY OF Oct, 1972.

PLANNING COMMISSION CHAIRMAN

THE BEARING OF N 89° 49' 39" W OF THE LINE BETWEEN THE WEST QUARTER CORNER OF SECTION 5 AND THE CENTER OF SECTION CORNER OF SECTIONS PER R.S.M.B. 5, PG. 7 WAS USED AS THE BASIS OF BEARINGS FOR THIS MAP.

NOTES:

- ● INDICATES A ¾" IP WITH TAG RCE 10467 PER R.S.M.B. 5, PG. 7
- ▼ INDICATES A FOUND POINT AS NOTED
- ○ INDICATES A 1" IP AND TAG SET FLUSH
- ◎ INDICATES A 2" IP AND TAG SET 1' BELOW SURFACE IN MONUMENT WELL
- ( ) INDICATES BEARING OR DISTANCE PER R.S.M.B. 5, PG 7

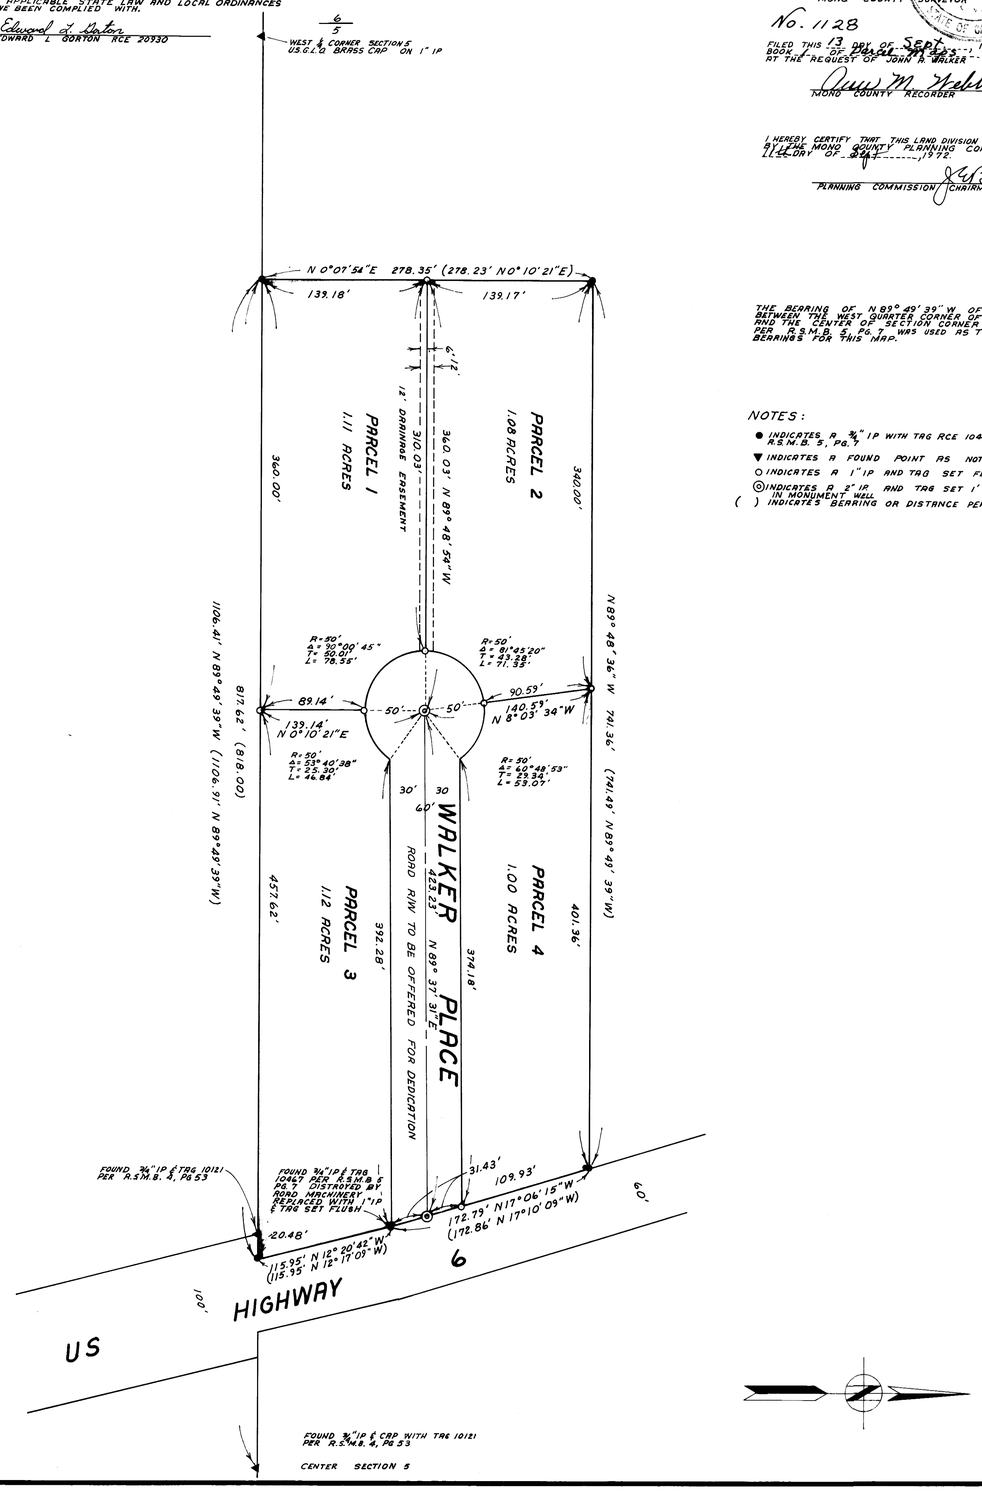

Vol. 1 P/M. Pg. 38