SCALE: 1" = 400'

PARCEL MAP Nº 37-3

IN THE UNINCORPORATED TERRITORY OF THE COUNTY OF MONO, STATE OF CALIFORNIA, BEING A DIVISION OF NORTHWEST QUARTER OF OF SECTION 13, T. 3 S., R. 32 E., M.D.M.

ONE SHEET ONLY
No. 3597
Filed for record this 9th day of February, 1972, at 9:30 A. M. in Book 1 of Parcel Maps at Page 5 at the request of Gordon C. Holmes.

Ann M. Webb
County Recorder.

This map was prepared by me or under my direction and was compiled from record data in conformance with the requirements of the Subdivision Map Act at the request of Mr. Joseph Stello on January 11, 1972. I hereby certify that all provisions of applicable state law and local ordinances have been complied with.

Gordon C. Holmes
Gordon C. Holmes RCE 10467

This land division is exempt from action by the Planning Commission by the provision of Section 4d(3) of Mono County Ordinance Nº 367 and is prepared in conformance with the requirements of Section 1.62 of Ordinance Nº 287

Richard L. Saul, P.E.

This map has been examined this 9th day of February 1972, for conformance with the requirements of Section 11575 of the "Subdivision Map Act."

Richard L. Saul P.E.
County Surveyor.

Record information shown hereon is from the Record of Survey recorded in Book 5, Page 77 of Maps, Records of Mono County, and is the basis of bearings shown on this map.

• Indicates a found point as noted.

○ Indicates a point found or set per M.B. 5-77

r = record

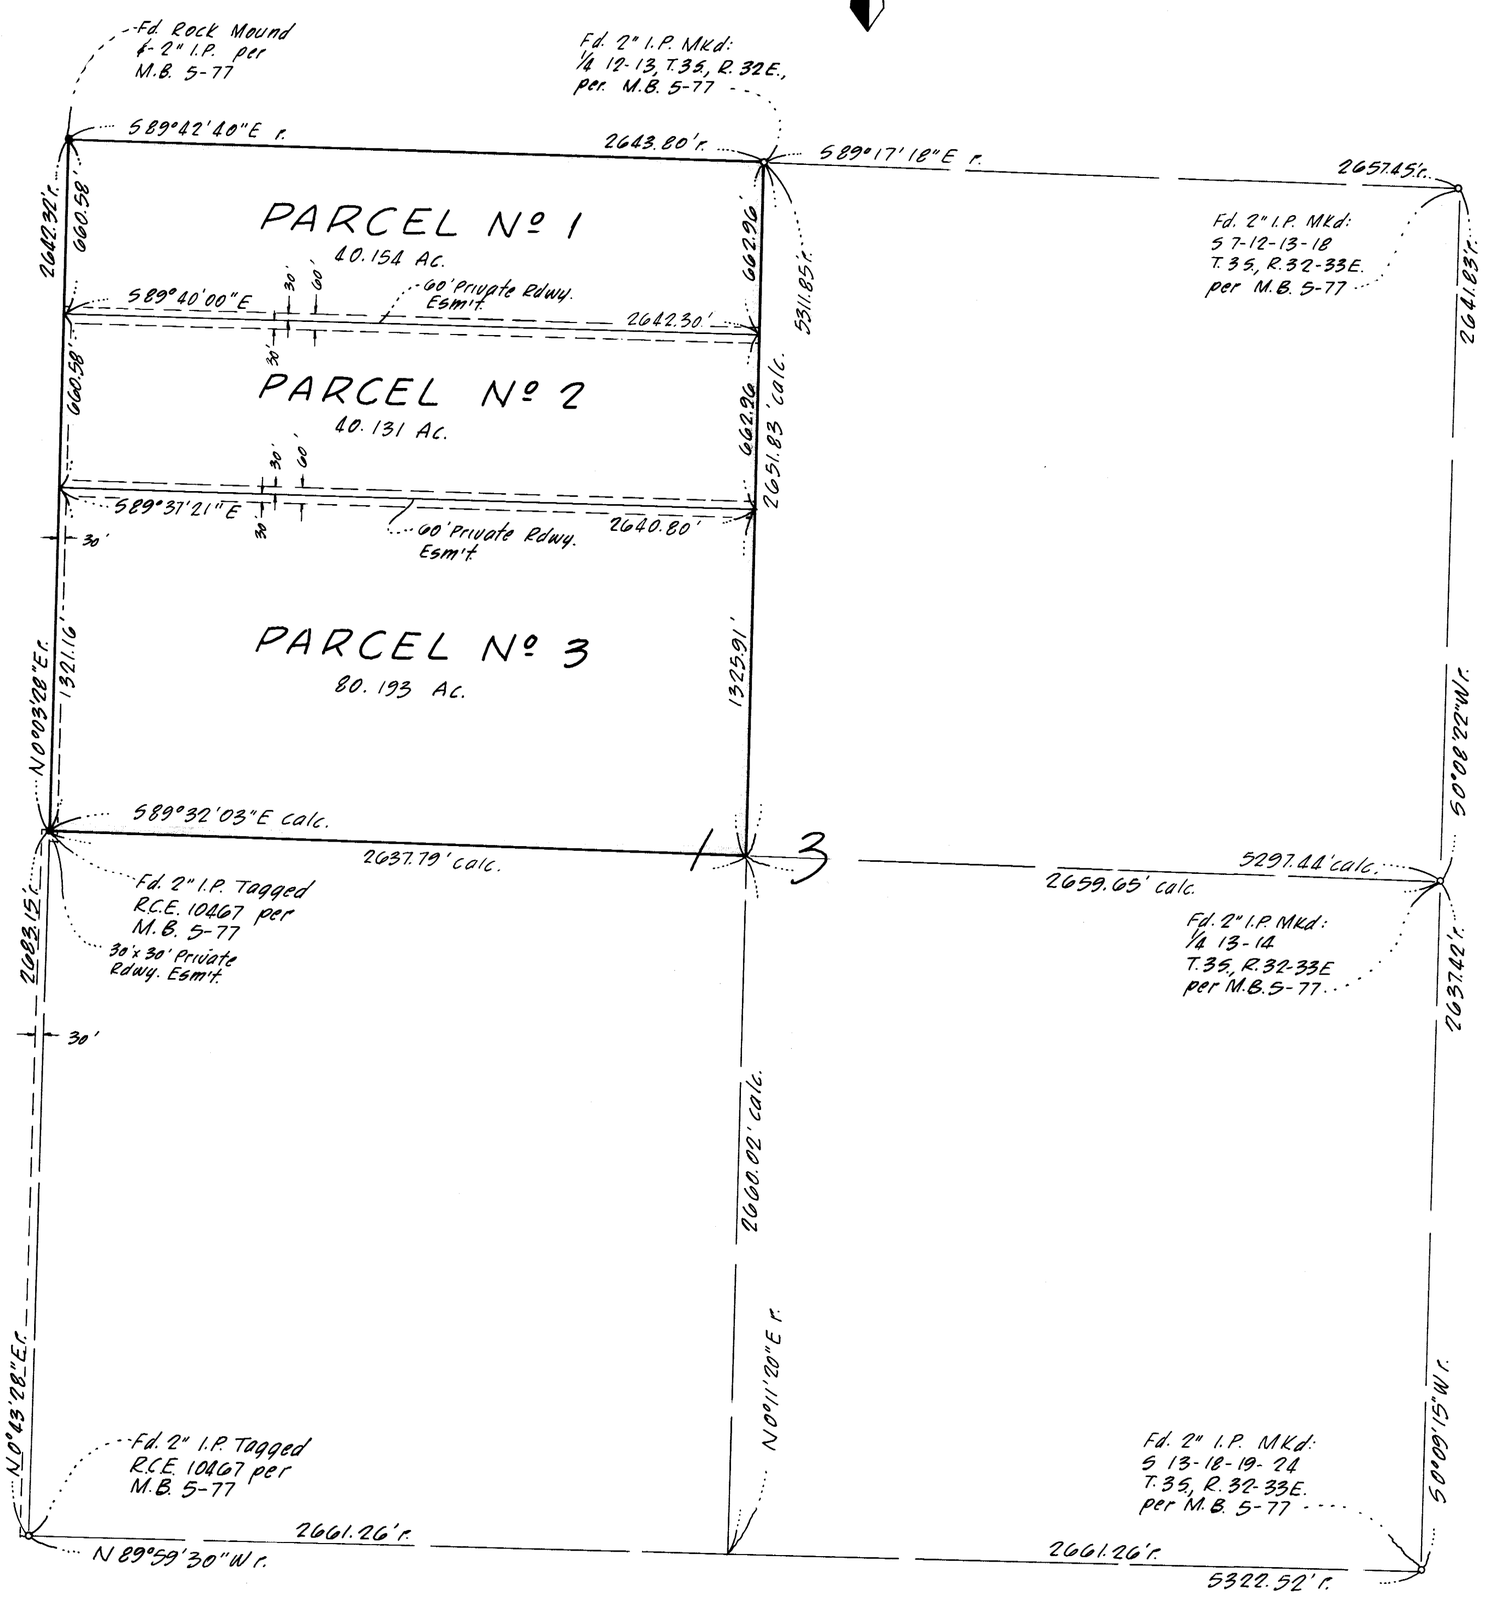

Vol. 1 Parcel Maps Pg. 5