SCALE: 1" = 200'

PARCEL MAP N°37-27

IN THE UNINCORPORATED TERRITORY OF THE COUNTY OF MONO, STATE OF CALIFORNIA, BEING A DIVISION OF A PORTION OF THE SOUTH HALF OF THE SOUTHWEST QUARTER OF SECTION 9, TOWNSHIP 5 SOUTH, RANGE 35 EAST, M.D.M.

ONE SHEET ONLY

Instr. No. 1490

Filed for record this 15th day of January, 1974 at 2:34 P.M. in Book 1 of Parcel Maps at Page 30 at the request of the County Clerk

Glenn M. Wolfe
County Recorder

This map was prepared by me or under my direction and was compiled from record data in conformance with the requirements of the Subdivision Map Act at the request of the County in July, 1974. I hereby certify that it conforms with the tentative map and the conditions of approval thereof, and that it complies with applicable state law and local ordinances have been complied with.

Gordon E. Holmes RCE 16601
Gordon E. Holmes RCE 16601

This map has been examined this 14th day of January, 1974, for conformance with the requirements of Section 11575 of the Subdivision Map Act

Richard L. Lyon PLS
County Surveyor

I hereby certify that this final parcel map was approved by the Mono County Planning Commission on the 12th day of January, 1974

Planning Commission Chairman

Record data shown on this map is from the Record of Survey filed in Book 1, Page 40 of Maps, Records of Mono County

- Indicates a found permit no notch
- Indicates a point set per MS file not accepted for per this map
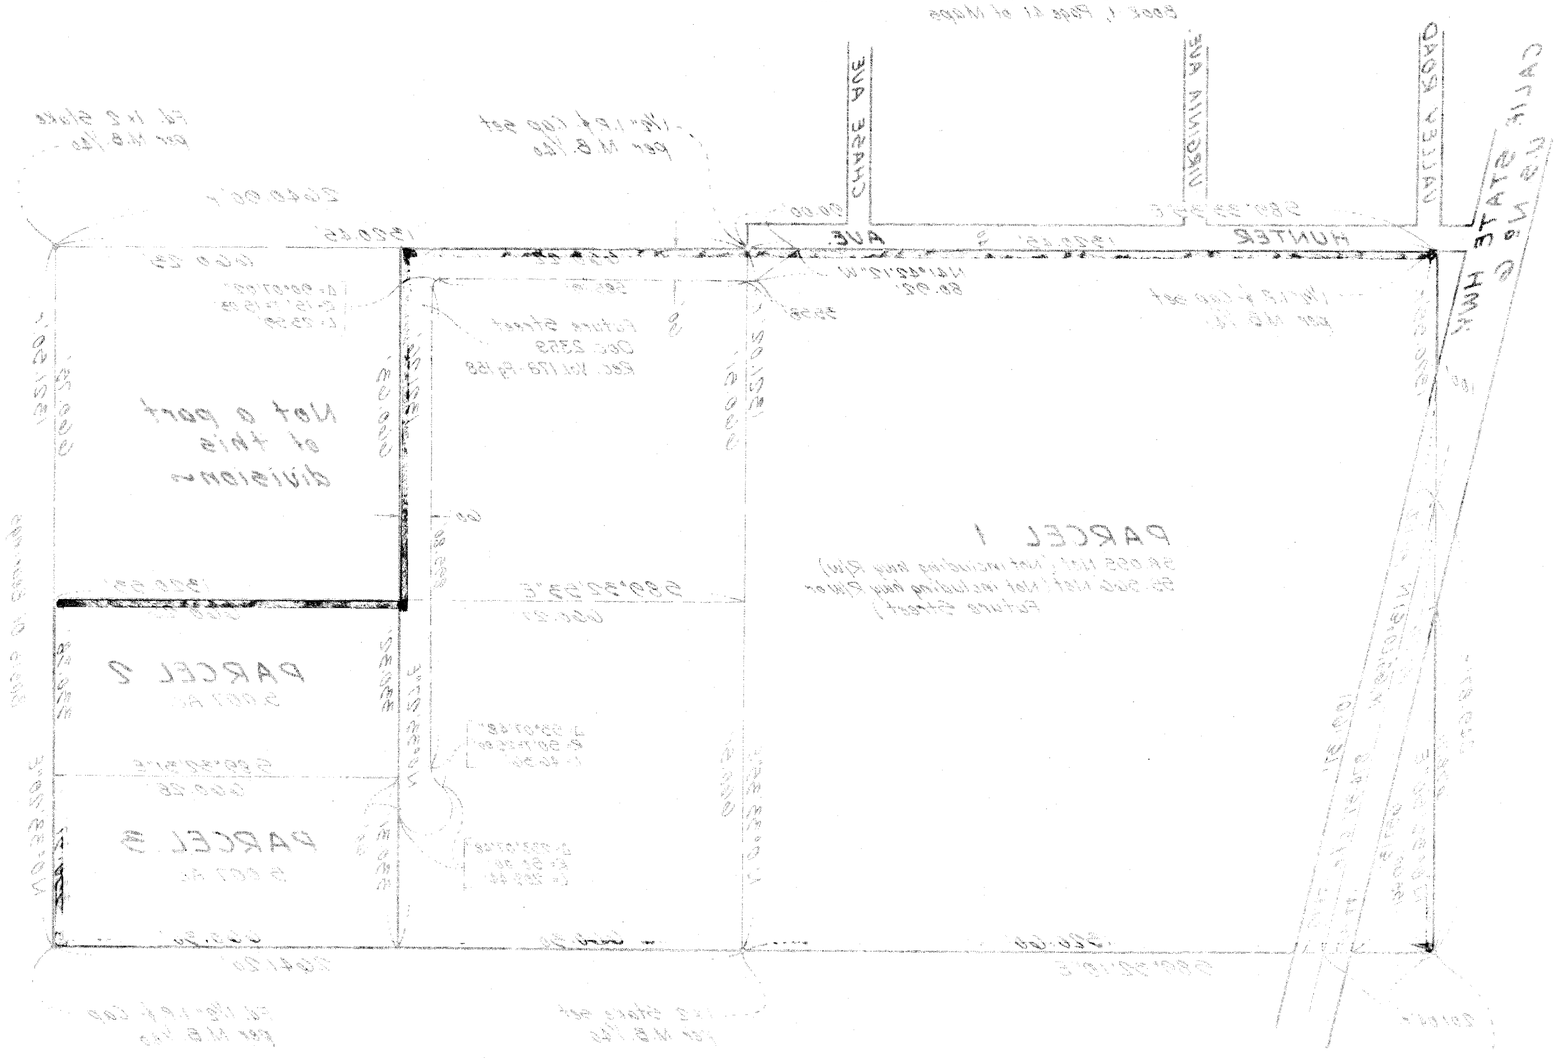
The record bearing of the Southwest quarter of the Southwest quarter of Section 9 of N 0°33'00" E as shown on the Record of Survey filed in Book 1, Page 40 of Maps was used as the basis of bearings shown on this map